F.A.P. RTE.	SECTION	COUNTY	TOTAL SHEETS	SHEET NO.
337	20R-5	LAKE	562	207
STA. 10+030		TO STA. 10+250		
FED. ROAD DIST. NO.		ILLINOIS	FED. AID PROJECT	
D-91-552-99			60881	

FINAL SURVEY	BY	DATE
SURVEYED		
PLOTTED		
NOTE BOOK	TEMPLATE	
NO.	AREAS CHECKED	

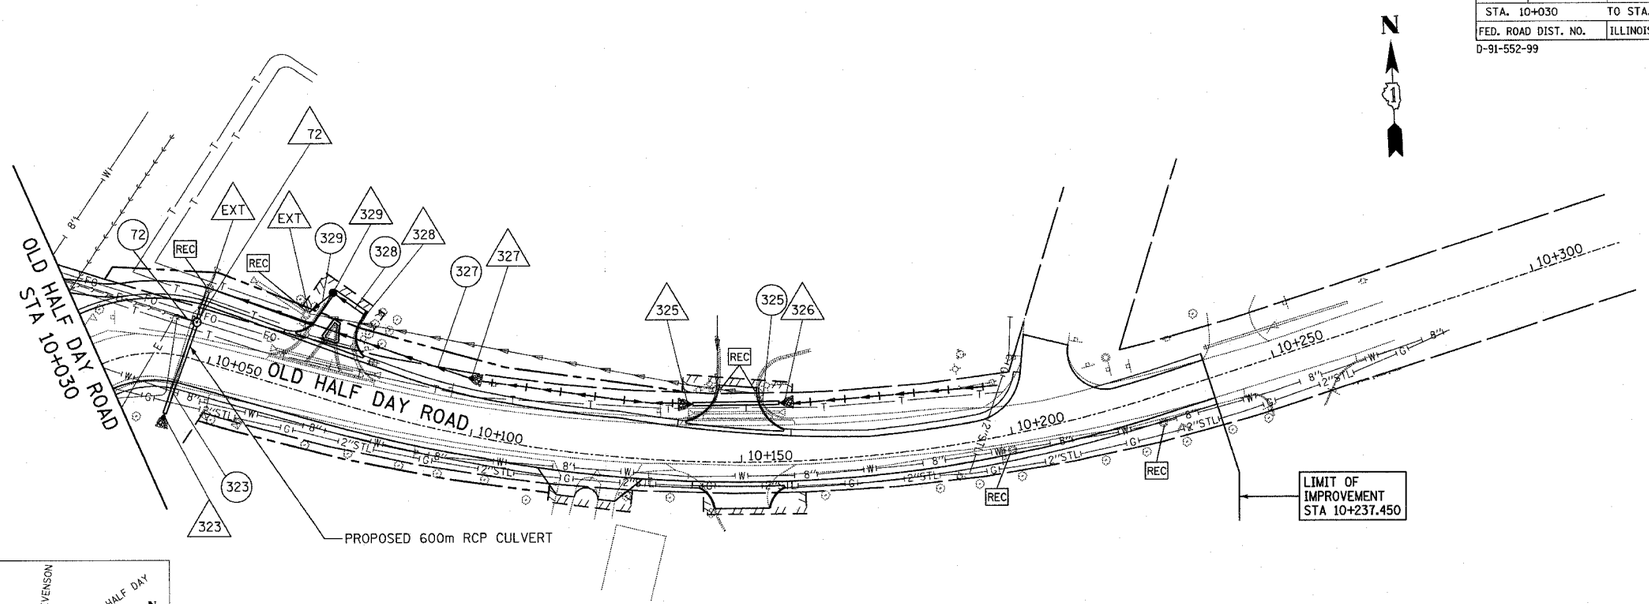

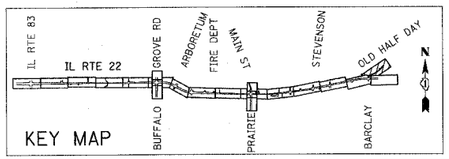

ORIGINAL SURVEY	BY	DATE
SURVEYED		
PLOTTED		
NOTE BOOK	TEMPLATE	
NO.	AREAS CHECKED	

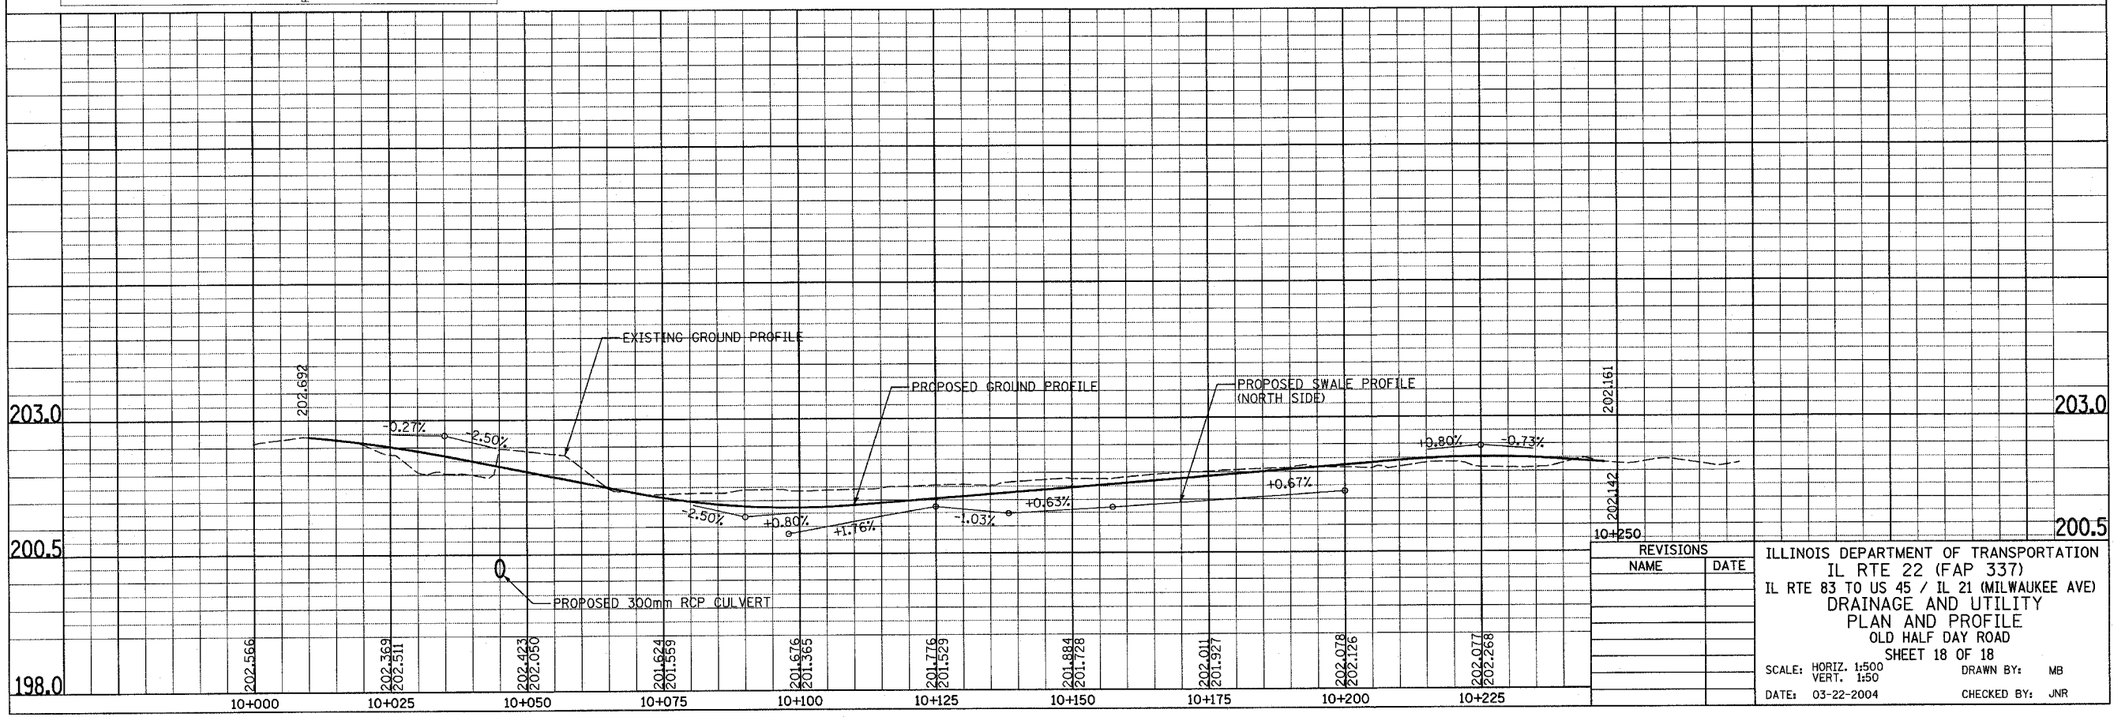

REVISIONS	
NAME	DATE

ILLINOIS DEPARTMENT OF TRANSPORTATION
IL RTE 22 (FAP 337)
IL RTE 83 TO US 45 / IL 21 (MILWAUKEE AVE)
DRAINAGE AND UTILITY
PLAN AND PROFILE
OLD HALF DAY ROAD
SHEET 18 OF 18

SCALE: HORIZ. 1:500 VERT. 1:50 DRAWN BY: MB
DATE: 03-22-2004 CHECKED BY: JNR

n:\00220\dgn\22trst18a.dgn 04/15/2004 03:34:55 PM