| ORIGINAL SURVEY | | BY | DATE |
|---|---|---|---|
| NOTE BOOK | SURVEYED | | |
| | PLOTTED | | |
| | TEMPLATE | | |
| | AREAS | | |
| NO. | AREAS CHECKED | | |

| FINAL SURVEY | | BY | DATE |
|---|---|---|---|
| NOTE BOOK | SURVEYED | | |
| | PLOTTED | | |
| | TEMPLATE | | |
| | AREAS | | |
| NO. | AREAS CHECKED | | |

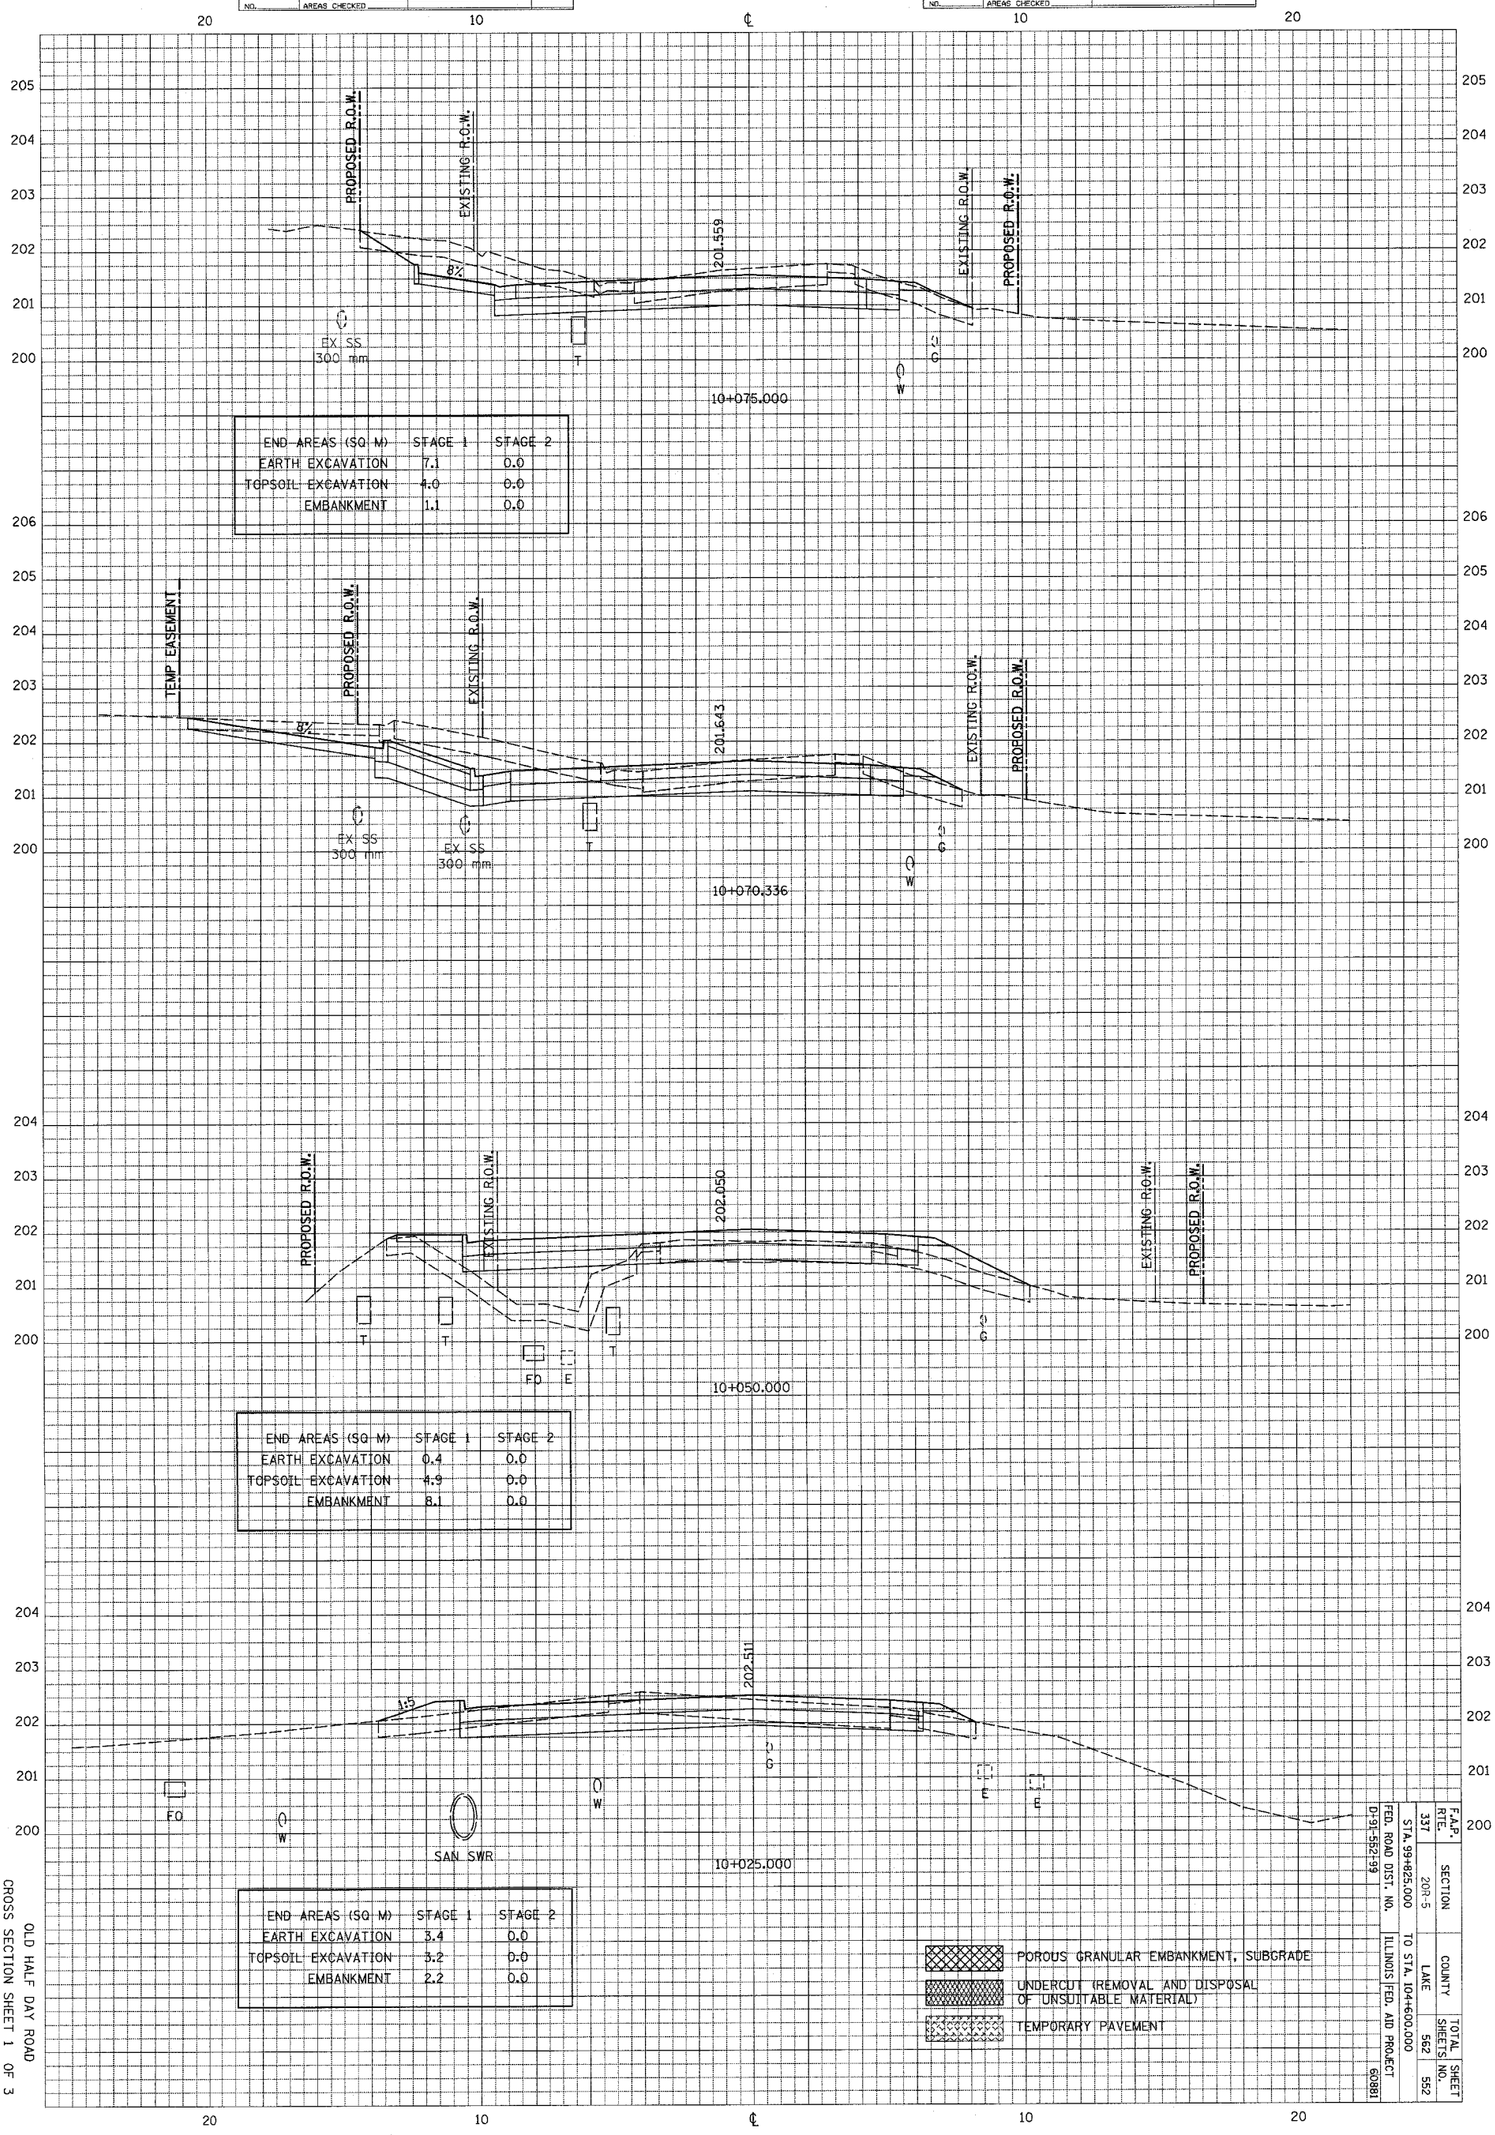


| END AREAS (SQ M) | STAGE 1 | STAGE 2 |
|---|---|---|
| EARTH EXCAVATION | 7.1 | 0.0 |
| TOPSOIL EXCAVATION | 4.0 | 0.0 |
| EMBANKMENT | 1.1 | 0.0 |

| END AREAS (SQ M) | STAGE 1 | STAGE 2 |
|---|---|---|
| EARTH EXCAVATION | 0.4 | 0.0 |
| TOPSOIL EXCAVATION | 4.9 | 0.0 |
| EMBANKMENT | 8.1 | 0.0 |

| END AREAS (SQ M) | STAGE 1 | STAGE 2 |
|---|---|---|
| EARTH EXCAVATION | 3.4 | 0.0 |
| TOPSOIL EXCAVATION | 3.2 | 0.0 |
| EMBANKMENT | 2.2 | 0.0 |

POROUS GRANULAR EMBANKMENT, SUBGRADE

UNDERCUT (REMOVAL AND DISPOSAL OF UNSUITABLE MATERIAL)

TEMPORARY PAVEMENT

| F.A.P. RTE. | SECTION | COUNTY | TOTAL SHEETS | SHEET NO. |
|---|---|---|---|---|
| 337 | 20R-5 | LAKE | 562 | 552 |
| STA. 99+825.000 | TO STA. 104+600.000 | | | |
| FED. ROAD DIST. NO. | ILLINOIS | FED. AID PROJECT | | |
| D-91-552-99 | | | 60881 | |

OLD HALF DAY ROAD
CROSS SECTION SHEET 1 OF 3