F.A.P. RTE.	SECTION	COUNTY	TOTAL SHEETS	SHEET NO.
337	20 WRS-6	LAKE	318	71
STA. 12+700		TO STA. 13+000		
FED. ROAD DIST. NO.		ILLINOIS	FED. AID PROJECT	

CONTRACT NO. 62030

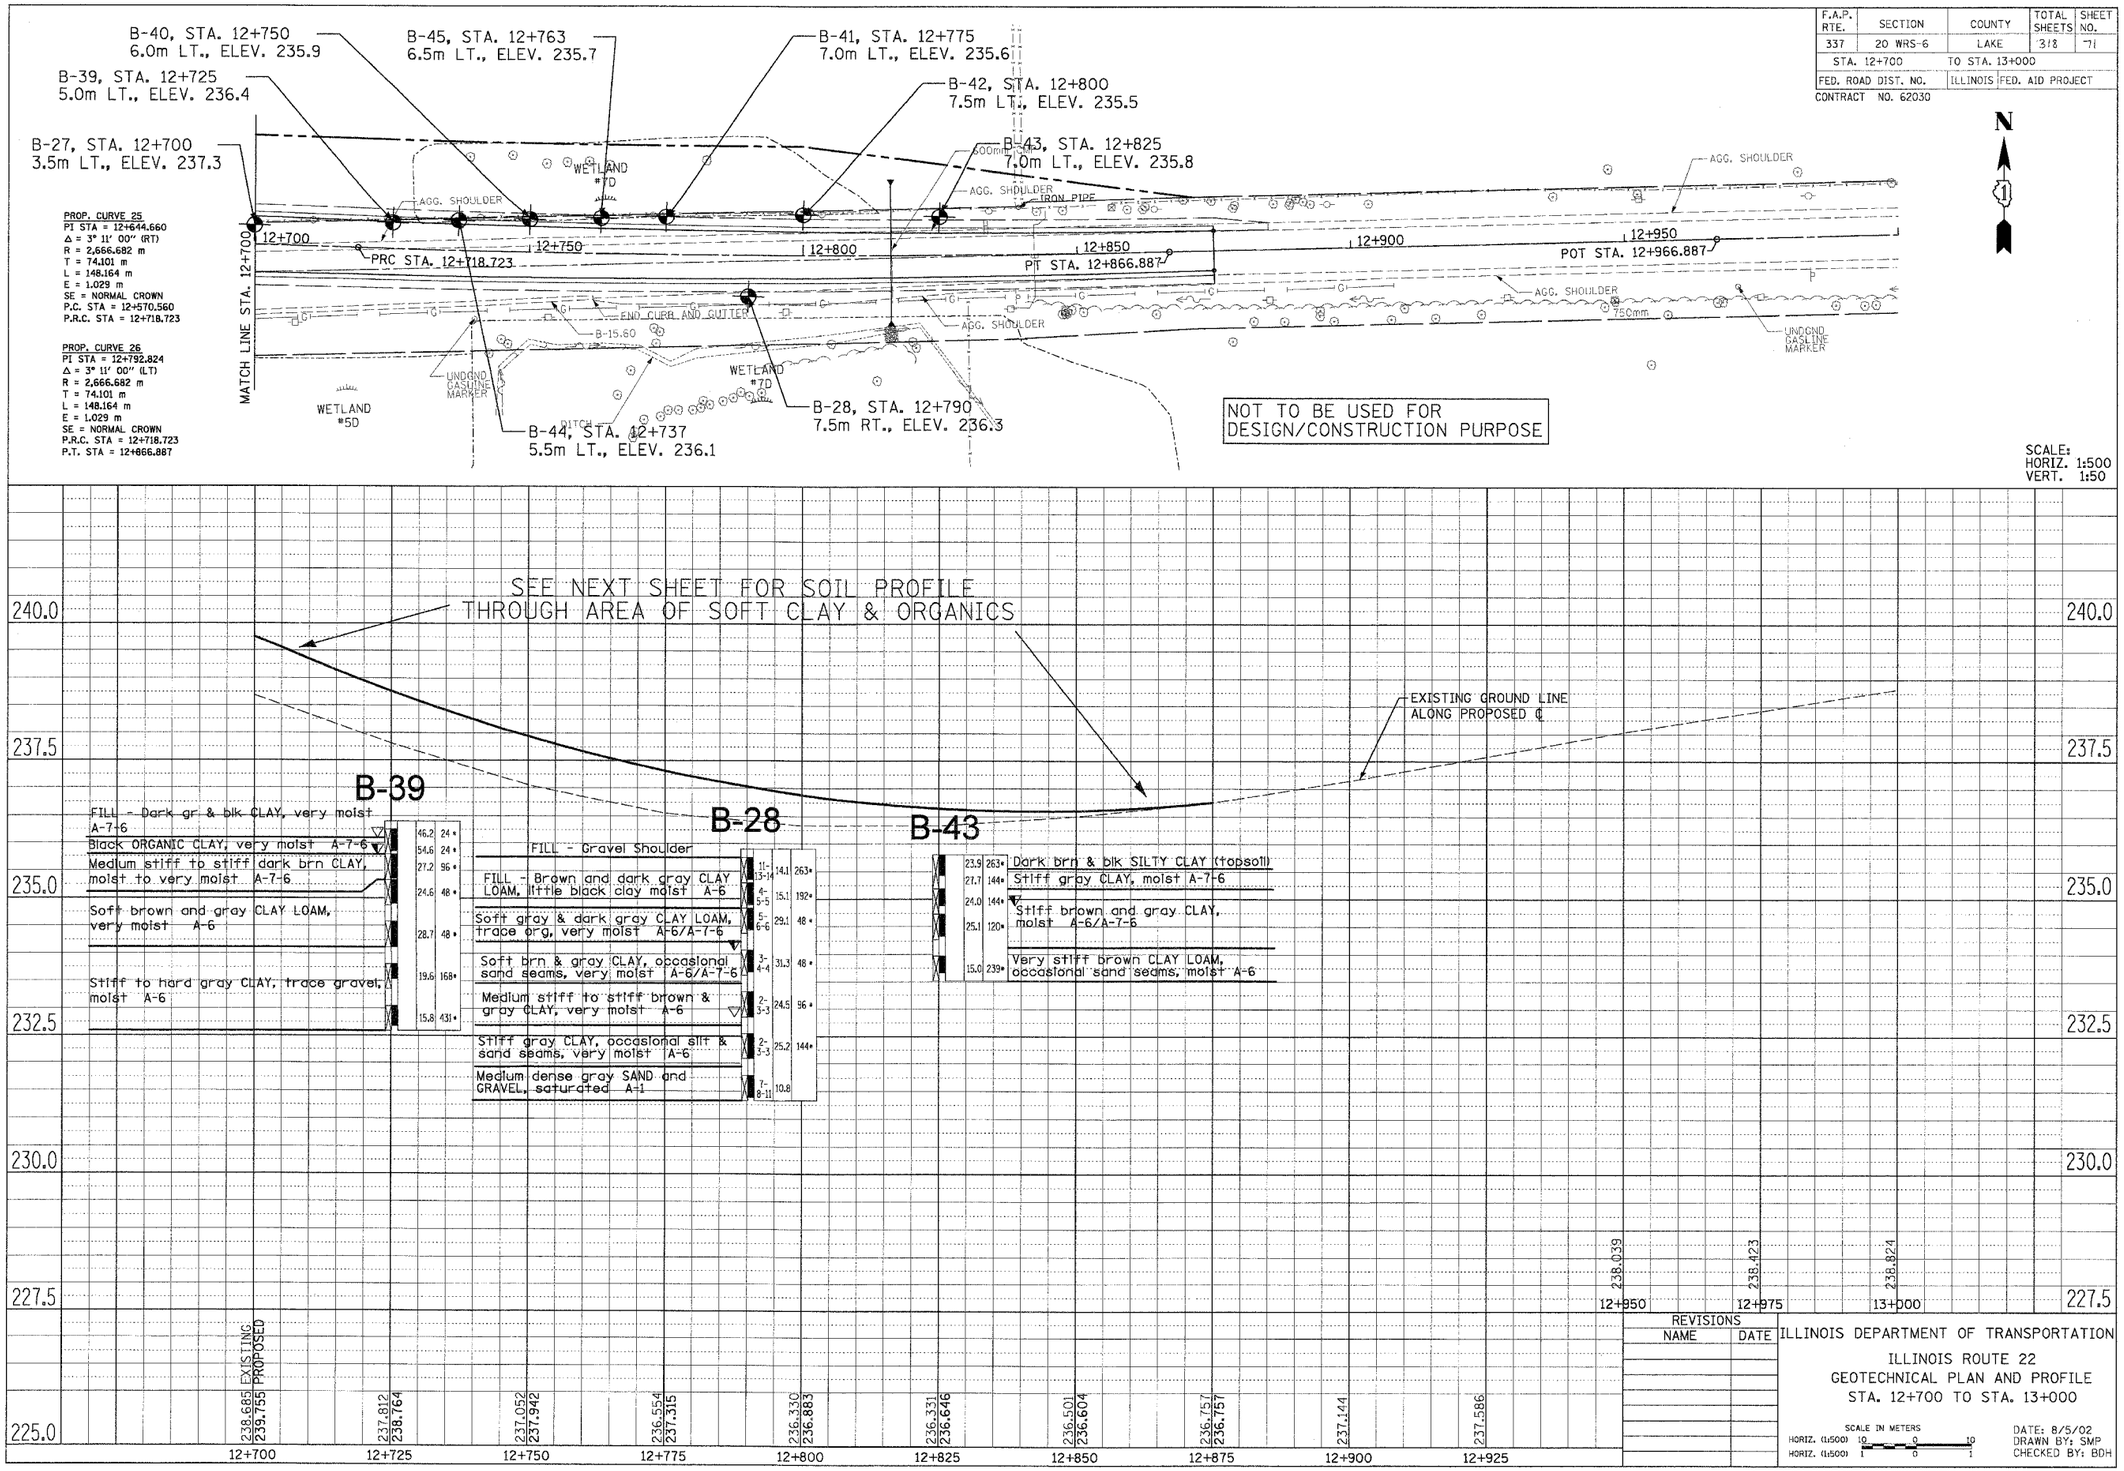

REVISIONS	
NAME	DATE

ILLINOIS DEPARTMENT OF TRANSPORTATION

ILLINOIS ROUTE 22

GEOTECHNICAL PLAN AND PROFILE

STA. 12+700 TO STA. 13+000

SCALE IN METERS

HORIZ. (1:500) 10 0 10

HORIZ. (1:500) 1 0 1

DATE: 8/5/02

DRAWN BY: SMP

CHECKED BY: BDH

FINAL SURVEY — NOTE BOOK NO. — SURVEYED — PLOTTED — TEMPLATE — AREAS — AREAS CHECKED — BY — DATE

ORIGINAL SURVEY — NOTE BOOK NO. — SURVEYED — PLOTTED — TEMPLATE — AREAS — AREAS CHECKED — BY — DATE