F.A.P. RTE.	SECTION	COUNTY	TOTAL SHEETS	SHEET NO.
337	20 WRS-6	LAKE	318	227
STA. 10+475		TO STA. 10+490.974		
FED. ROAD DIST. NO.		ILLINOIS	FED. AID PROJECT	
CONTRACT NO. 62030				

FINAL SURVEY / ORIGINAL SURVEY
NOTE BOOK
NO.
SURVEYED
PLOTTED
TYPING
AREAS
AREAS CHECKED
BY
DATE

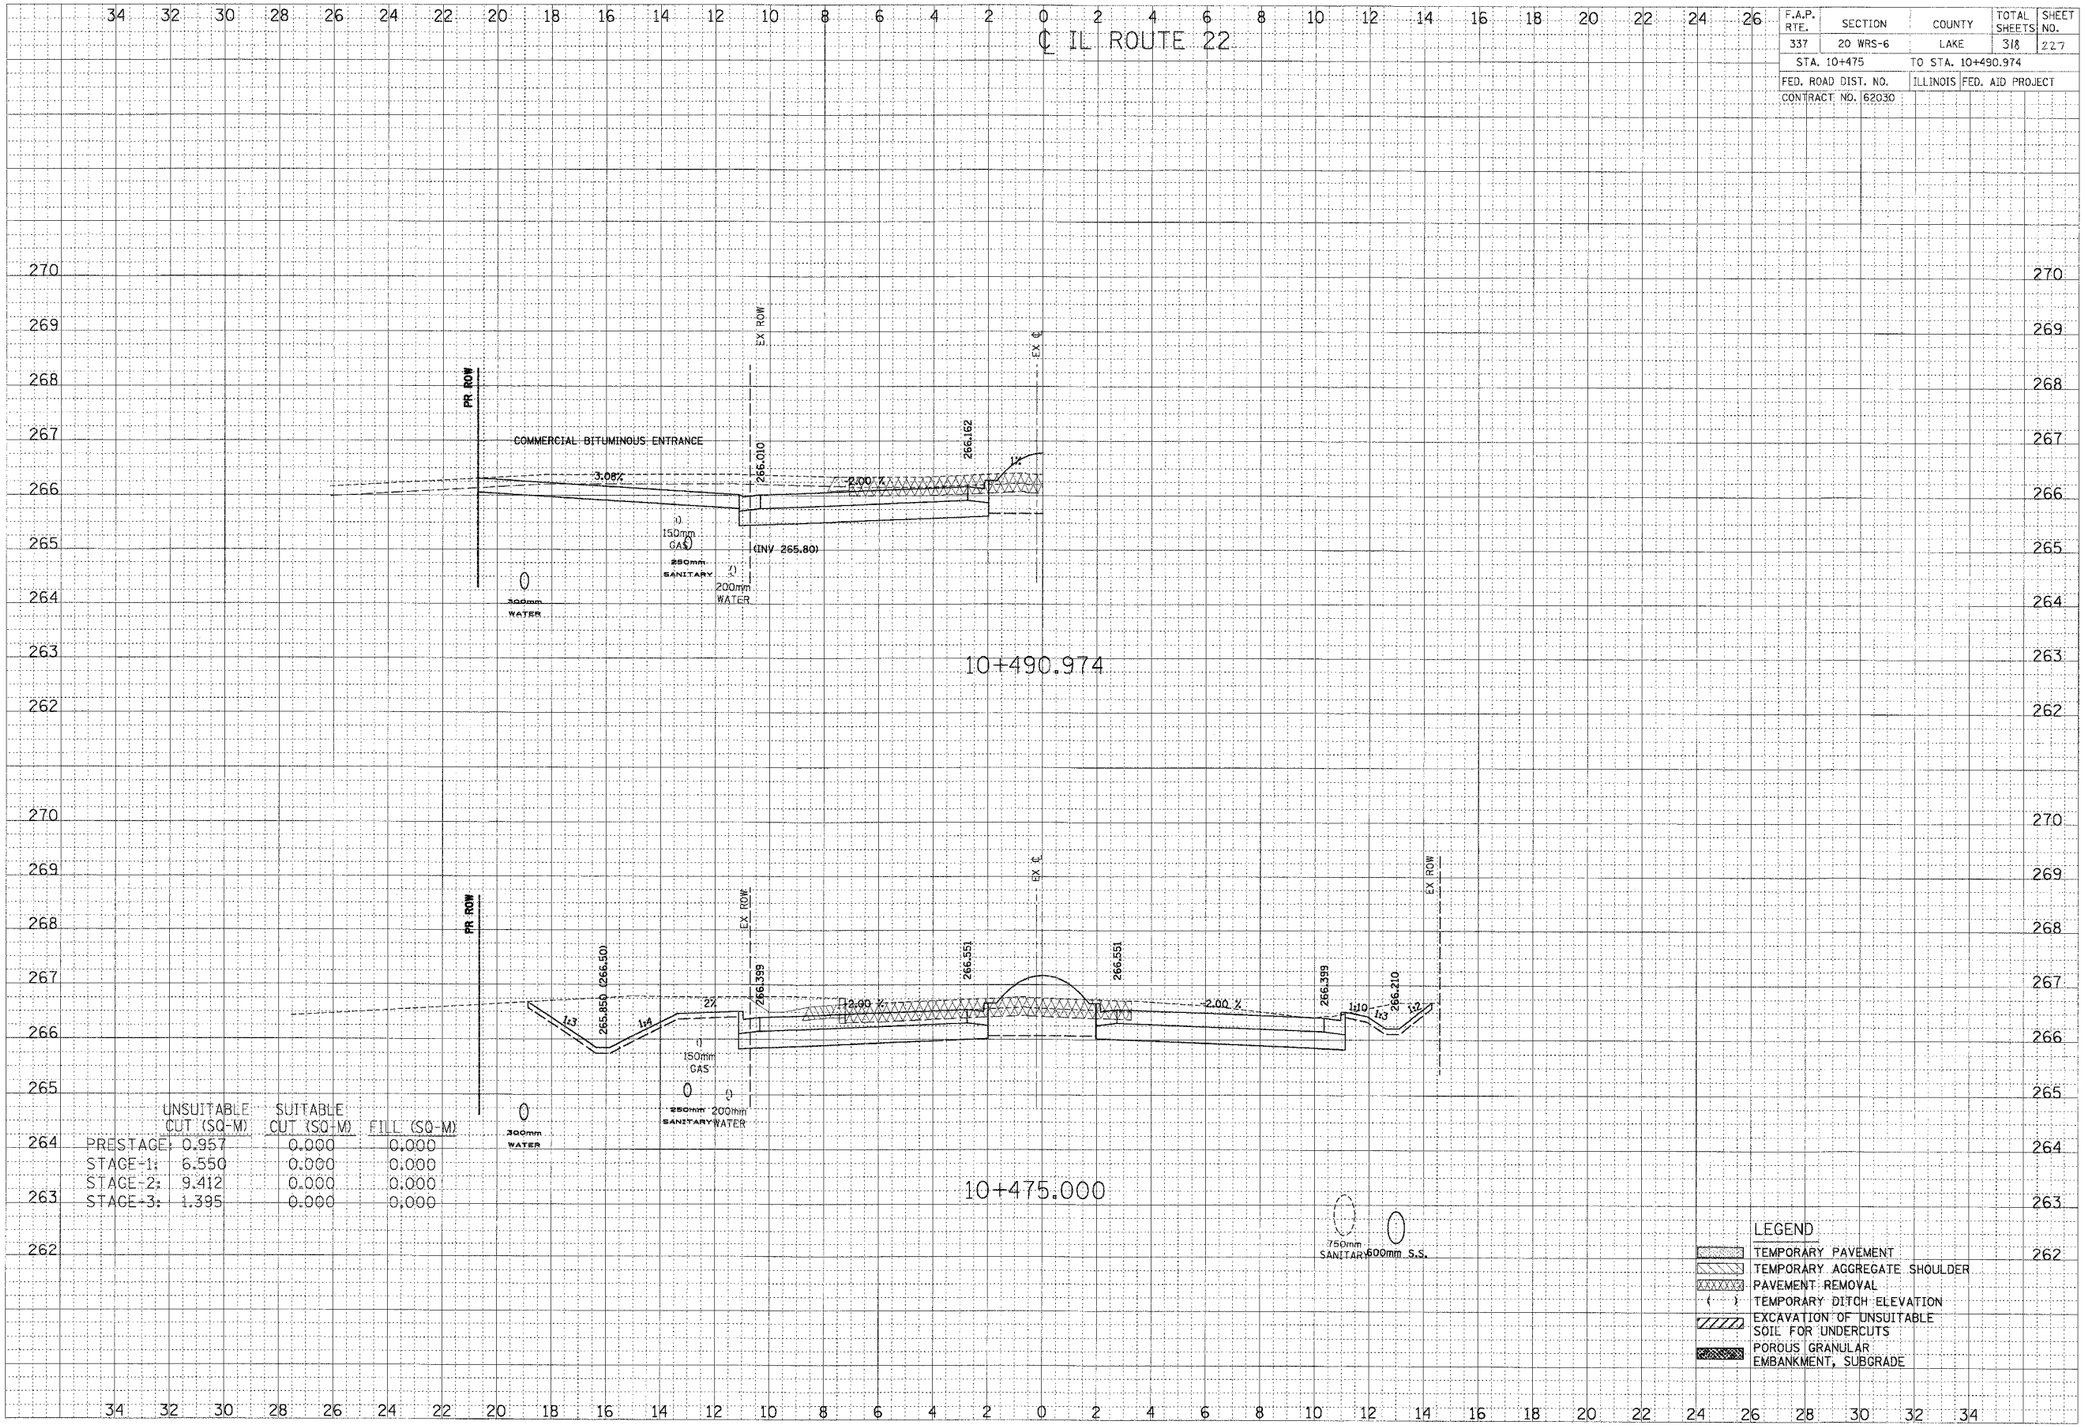

	UNSUITABLE CUT (SQ-M)	SUITABLE CUT (SQ-M)	FILL (SQ-M)
PRESTAGE:	0.957	0.000	0.000
STAGE-1:	6.550	0.000	0.000
STAGE-2:	9.412	0.000	0.000
STAGE-3:	1.395	0.000	0.000