F.A.I. RTE.	SECTION	COUNTY	TOTAL SHEETS	SHEET NO.
94	*	COOK	907	246
STA. 1200+00.00	TO STA. 1365+00			
FED. ROAD DIST. NO.	ILLINOIS	FED. AID PROJECT		
* (516,1717 & 1818) R-9				62695

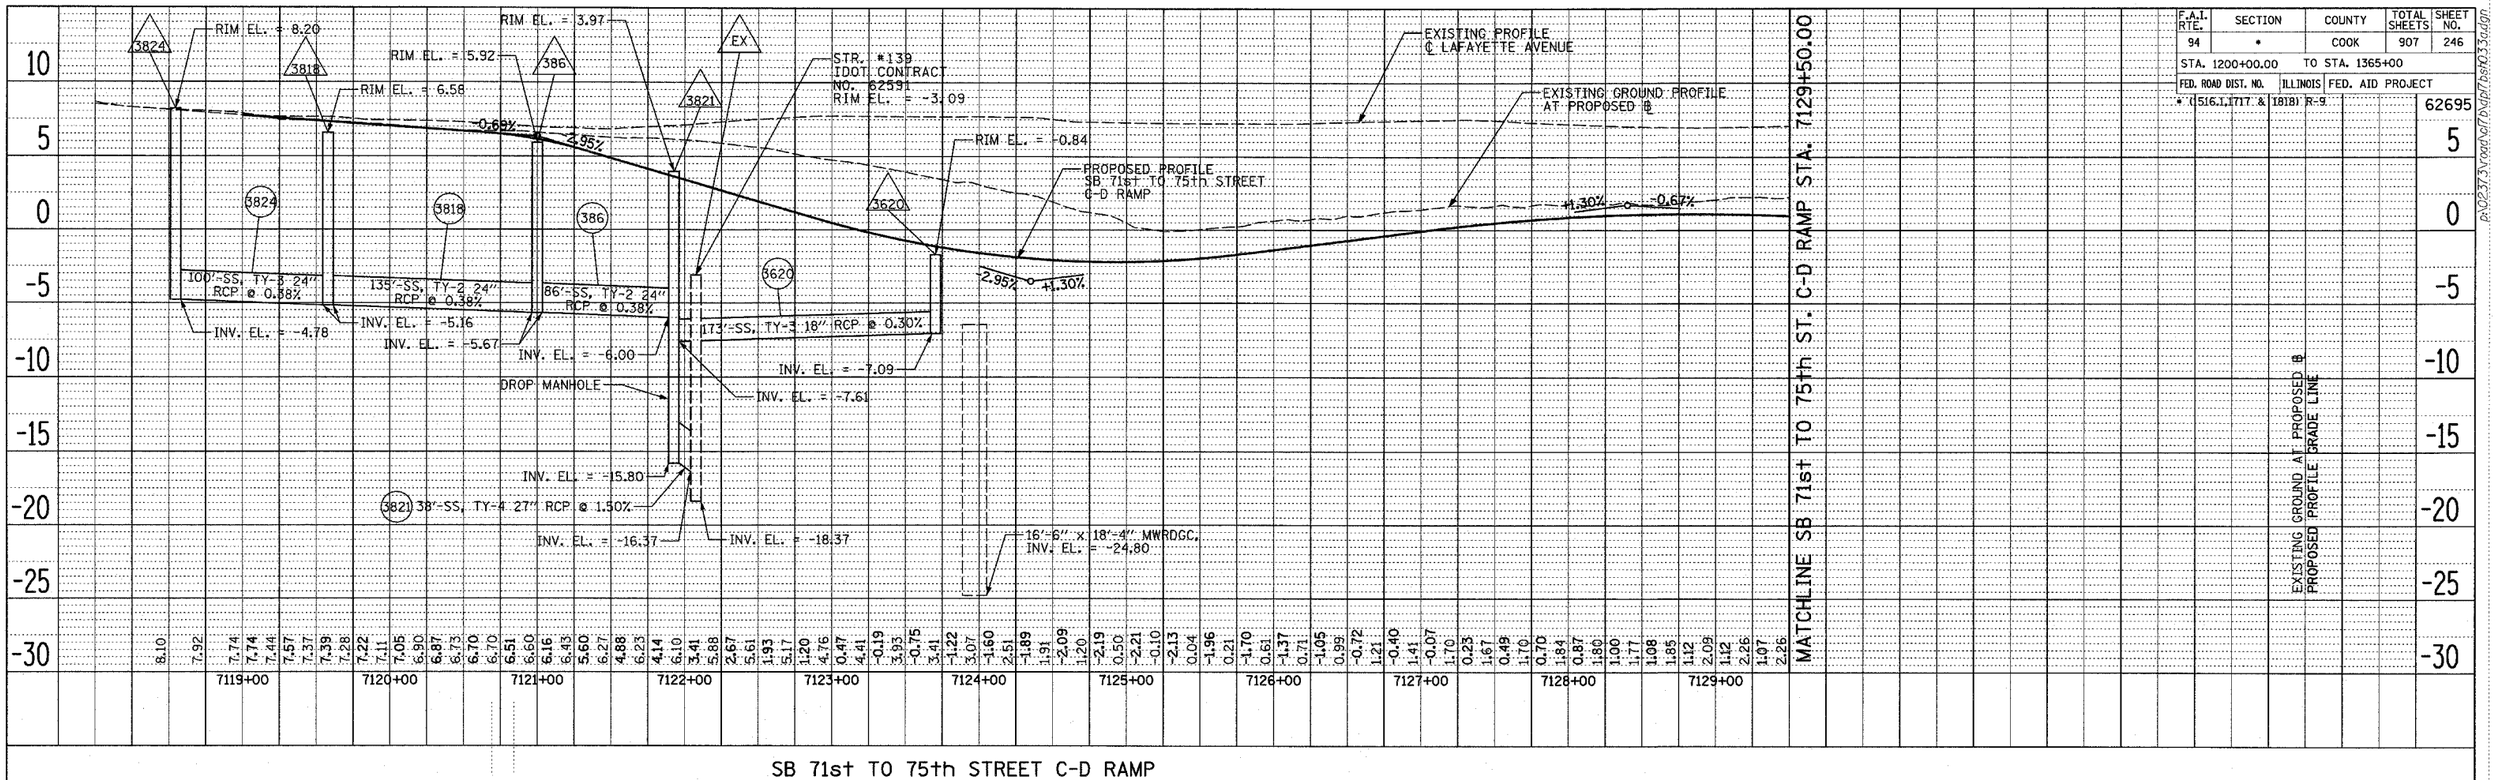

SB 71st TO 75th STREET C-D RAMP

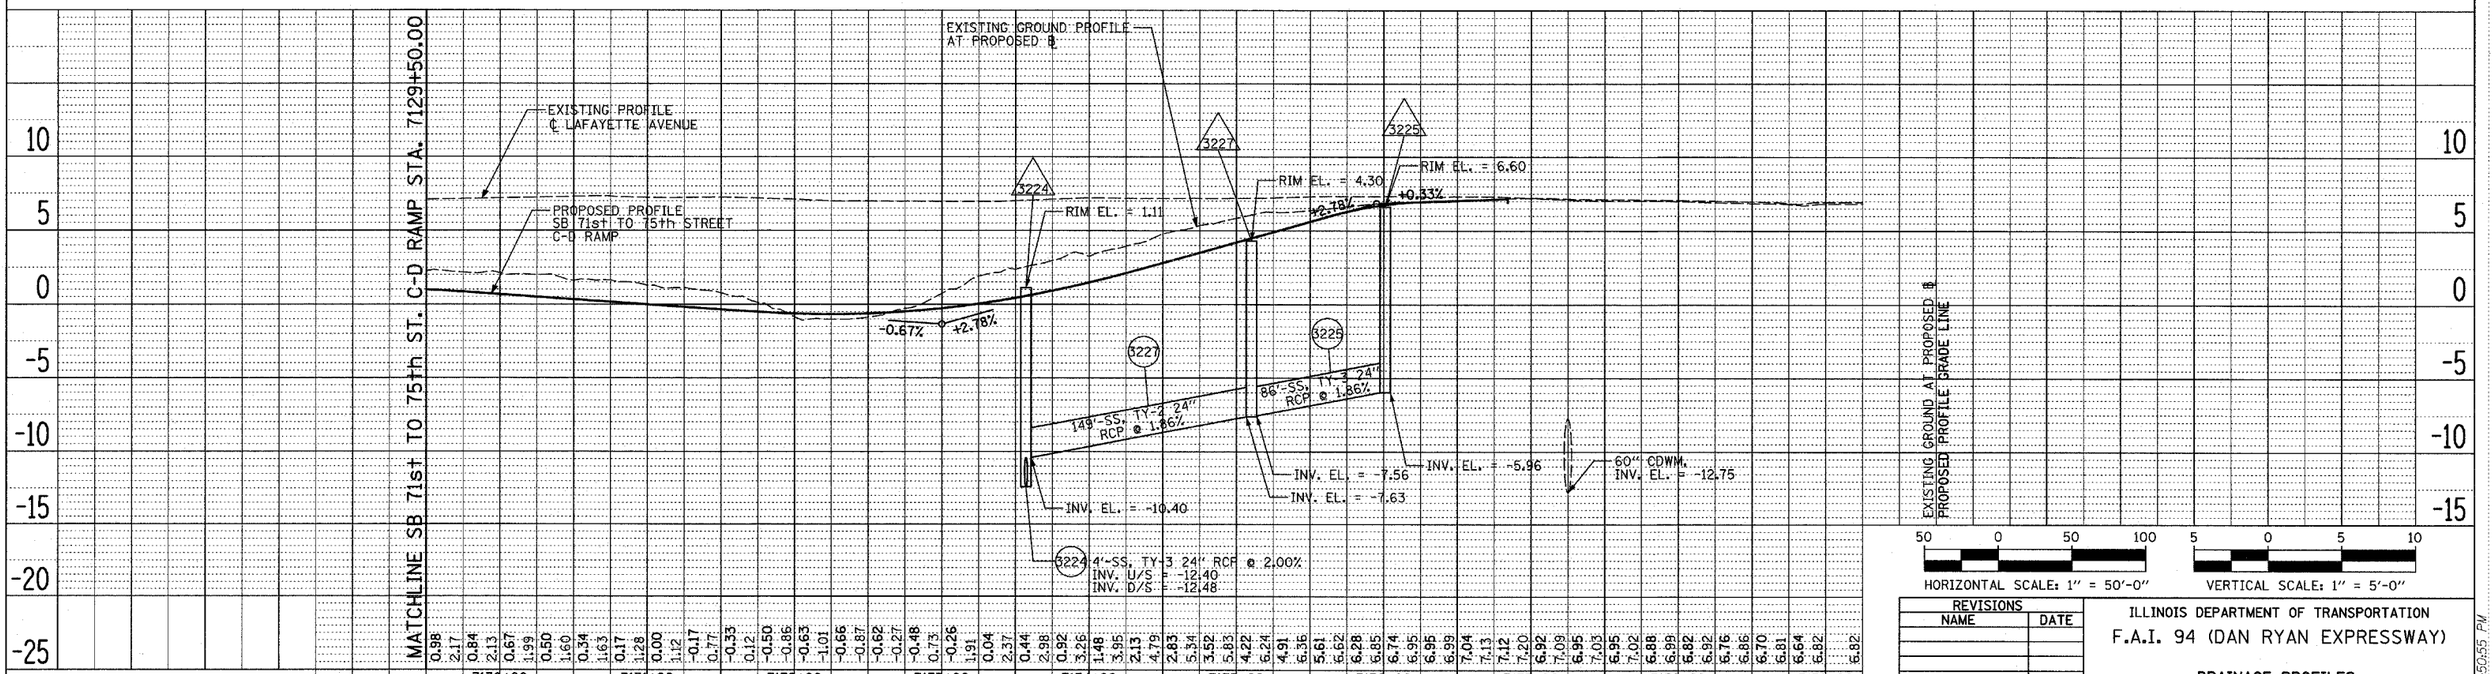

HORIZONTAL SCALE: 1" = 50'-0"

VERTICAL SCALE: 1" = 5'-0"

TYLIN INTERNATIONAL

SB 71st TO 75th STREET C-D RAMP

SHEET 3 OF 9

REVISIONS NAME	DATE
REVISED	04/15/05

ILLINOIS DEPARTMENT OF TRANSPORTATION

F.A.I. 94 (DAN RYAN EXPRESSWAY)

DRAINAGE PROFILES

SB 71st TO 75th STREET C-D RAMP

SCALE: 1"=50' HORIZ. 1"=5' VERT.

DATE: MARCH 25, 2005

DRAWN BY: NSB

CHECKED BY: DA

4/13/2005 3:50:55 PM

p:\023\5\road\dgn\rbsh033.dgn

PLAN SURVEYED PLOTTED HORIZONTAL CHECKED RT. OF WAY CHECKED NOTE BOOK CADD FILE NAME NO. DATE