F.A.I. RTE.	SECTION	COUNTY	TOTAL SHEETS	SHEET NO.
94	*	COOK	907	326
STA.		TO STA.		
FED. ROAD DIST. NO.	ILLINOIS	FED. AID PROJECT		

* (1516.1, 1717 & 1818) R-9

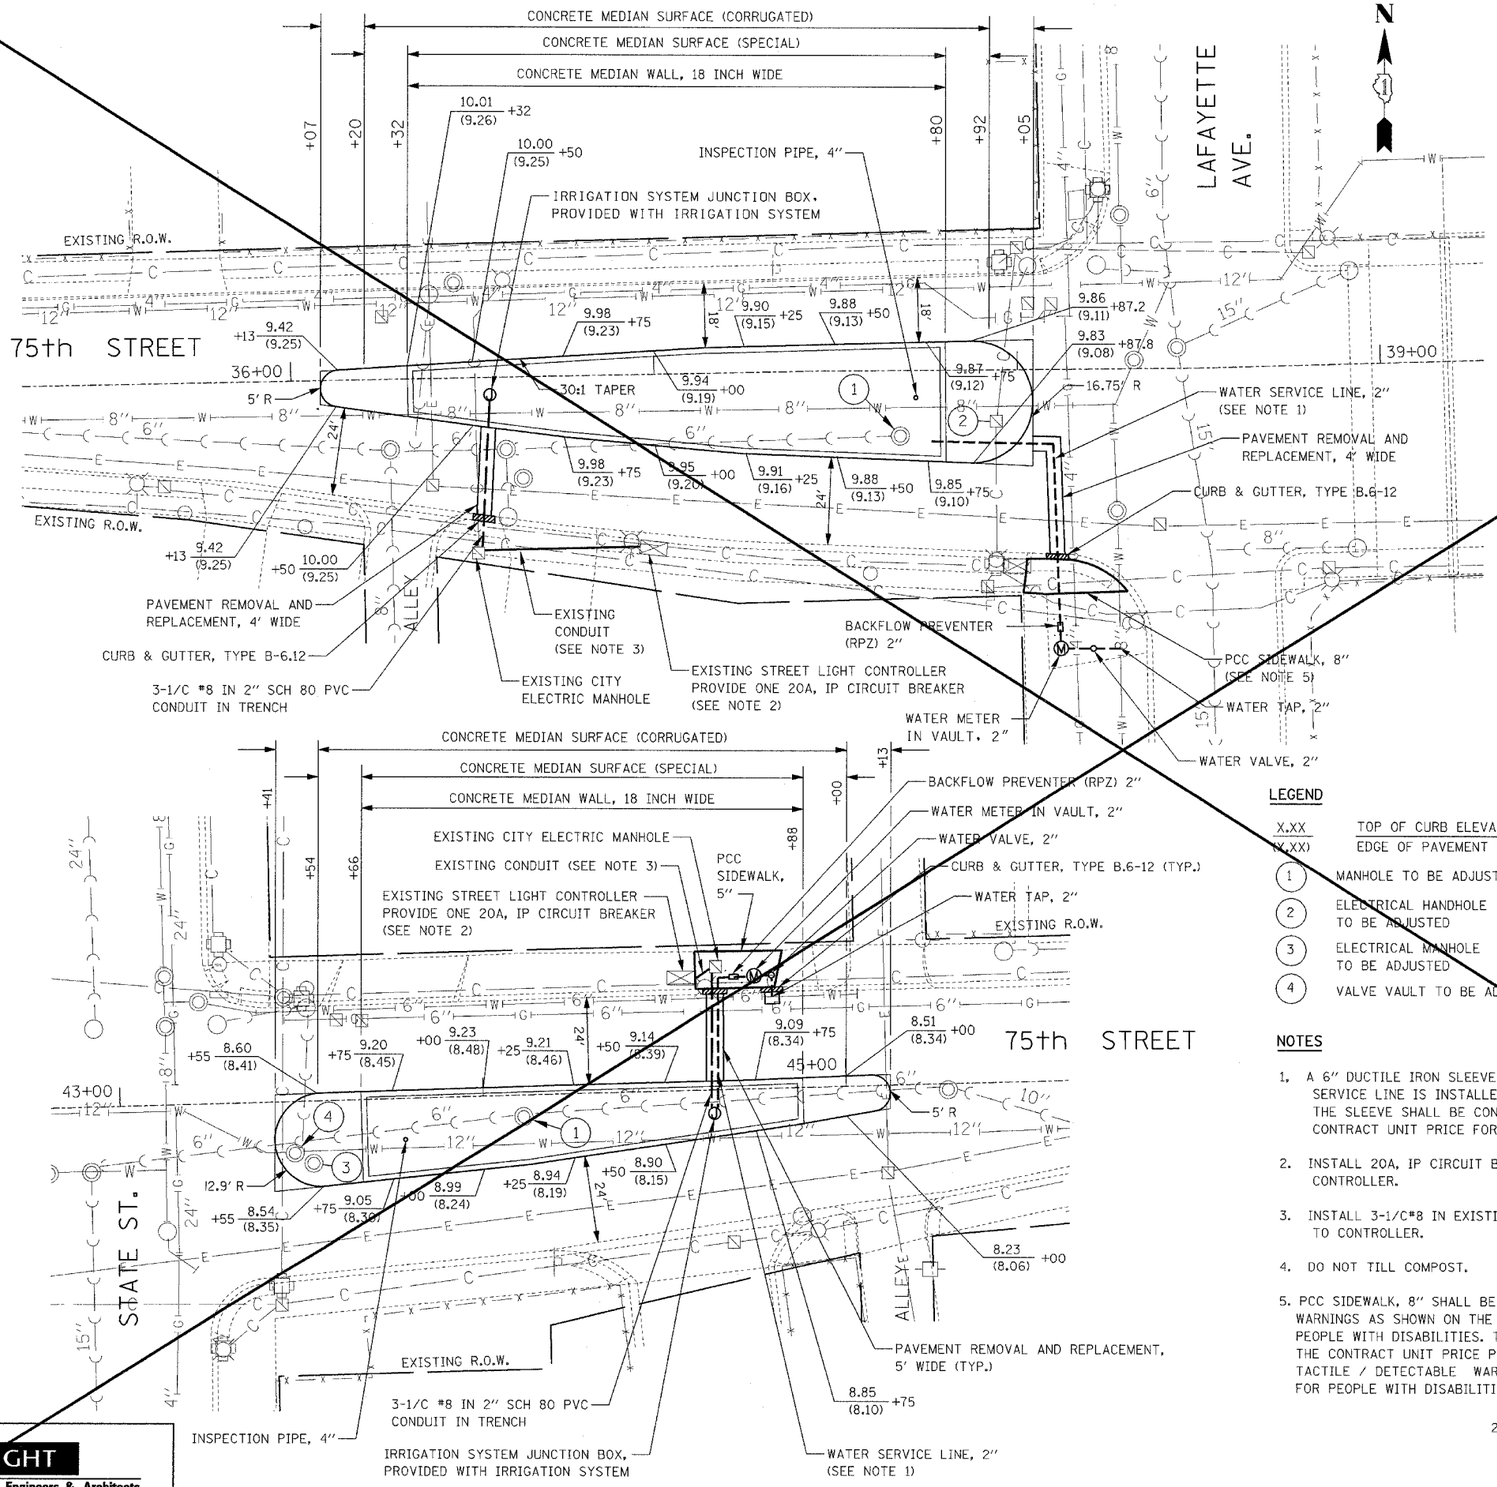

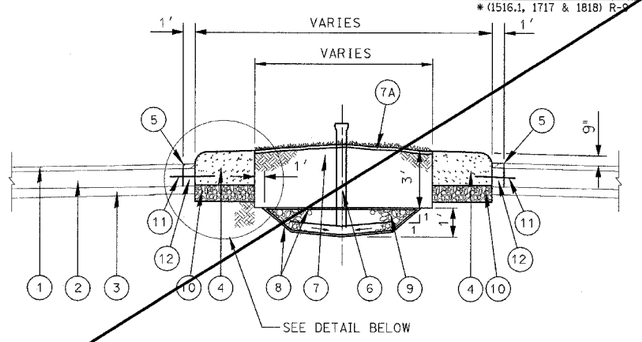

PROPOSED LANDSCAPE MEDIAN SECTION

LEGEND

1. EXISTING BITUMINOUS CONCRETE PAVEMENT, 3"±
2. EXISTING P.C.C. BASE COURSE, 10"±
3. EXISTING GRANULAR SUBBASE MATERIAL
4. CONCRETE MEDIAN WALL, 18 INCH WIDE
5. BITUMINOUS CONCRETE SURFACE SUPERPAVE MIXTURE D, N70, 2"
6. INSPECTION PIPE, 4" (SEE DETAIL ON 76TH STREET MEADIAN PLAN)
7. PLANTING MIX FURNISH AND PLACE 36"
7A. COMPOST FURNISH AND PLACE, 4" (SEE NOTE 4)
8. GEOTECHNICAL FABRIC
9. POROUS GRANULAR MATERIAL
10. SUB-BASE GRANULAR MATERIAL, TYPE B, 6"
11. DEFORMED EPOXY COATED TIE BAR, #5 X 30" @ 30" O.C., DRILL AND GROUT INTO EXISTING PAVEMENT (INCLUDED IN COST OF CONCRETE MEDIAN WALL, 18" WIDE)
12. P.C.C. BASE COURSE, 10-1/2 INCH

LEGEND

X.XX — TOP OF CURB ELEVATION
(X.XX) — EDGE OF PAVEMENT ELEVATION

1. MANHOLE TO BE ADJUSTED
2. ELECTRICAL HANDHOLE TO BE ADJUSTED
3. ELECTRICAL MANHOLE TO BE ADJUSTED
4. VALVE VAULT TO BE ADJUSTED

NOTES

1. A 6" DUCTILE IRON SLEEVE SHALL BE USED WHEN WATER SERVICE LINE IS INSTALLED UNDER PAVEMENT. THE SLEEVE SHALL BE CONSIDERED INCLUDED IN THE CONTRACT UNIT PRICE FOR WATER SERVICE LINE.
2. INSTALL 20A, IP CIRCUIT BREAKER IN EXISTING LIGHTING CONTROLLER.
3. INSTALL 3-1/C#8 IN EXISTING CONDUIT FROM HANDHOLE TO CONTROLLER.
4. DO NOT TILL COMPOST.
5. PCC SIDEWALK, 8" SHALL BE CONSTRUCTED WITH DETECTABLE WARNINGS AS SHOWN ON THE DETAILS OF CURB RAMPS FOR PEOPLE WITH DISABILITIES. THIS WORK SHALL BE PAID FOR AT THE CONTRACT UNIT PRICE PER SQUARE FOOT FOR CAST IN PLACE TACTILE / DETECTABLE WARNING SURFACE SYSTEM FOR RAMPS FOR PEOPLE WITH DISABILITIES.

20 0 20 40
SCALE IN FEET

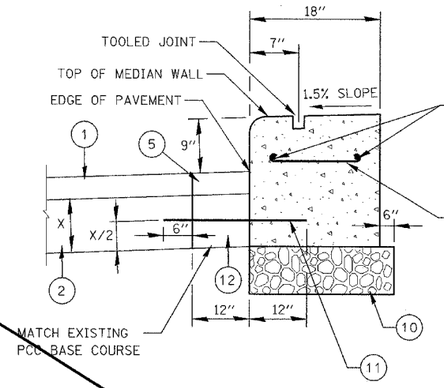

CONCRETE MEDIAN WALL, 18 INCH WIDE

REVISIONS	
NAME	DATE
REVISED	05/06/05

ILLINOIS DEPARTMENT OF TRANSPORTATION

F.A.I. 94 (DAN RYAN EXPRESSWAY)

75TH STREET MEDIAN PLAN

SCALE: AS SHOWN — DRAWN BY: WHI

DATE: MARCH 25, 2005 — CHECKED BY: JCM

KNIGHT
Engineers & Architects

FILE: L:\6592.02\Cad\Sheets\Revised 12b\ 05-06-05\6592d2 75th Median Rev050605.dgn