F.A.I. RTE.	SECTION	COUNTY	TOTAL SHEETS	SHEET NO.
94	*	COOK	907	391
STA.		TO STA.		
FED. ROAD DIST. NO.	ILLINOIS	FED. AID PROJECT		

* (1516.1, 1717 & 1818) R-9

62695

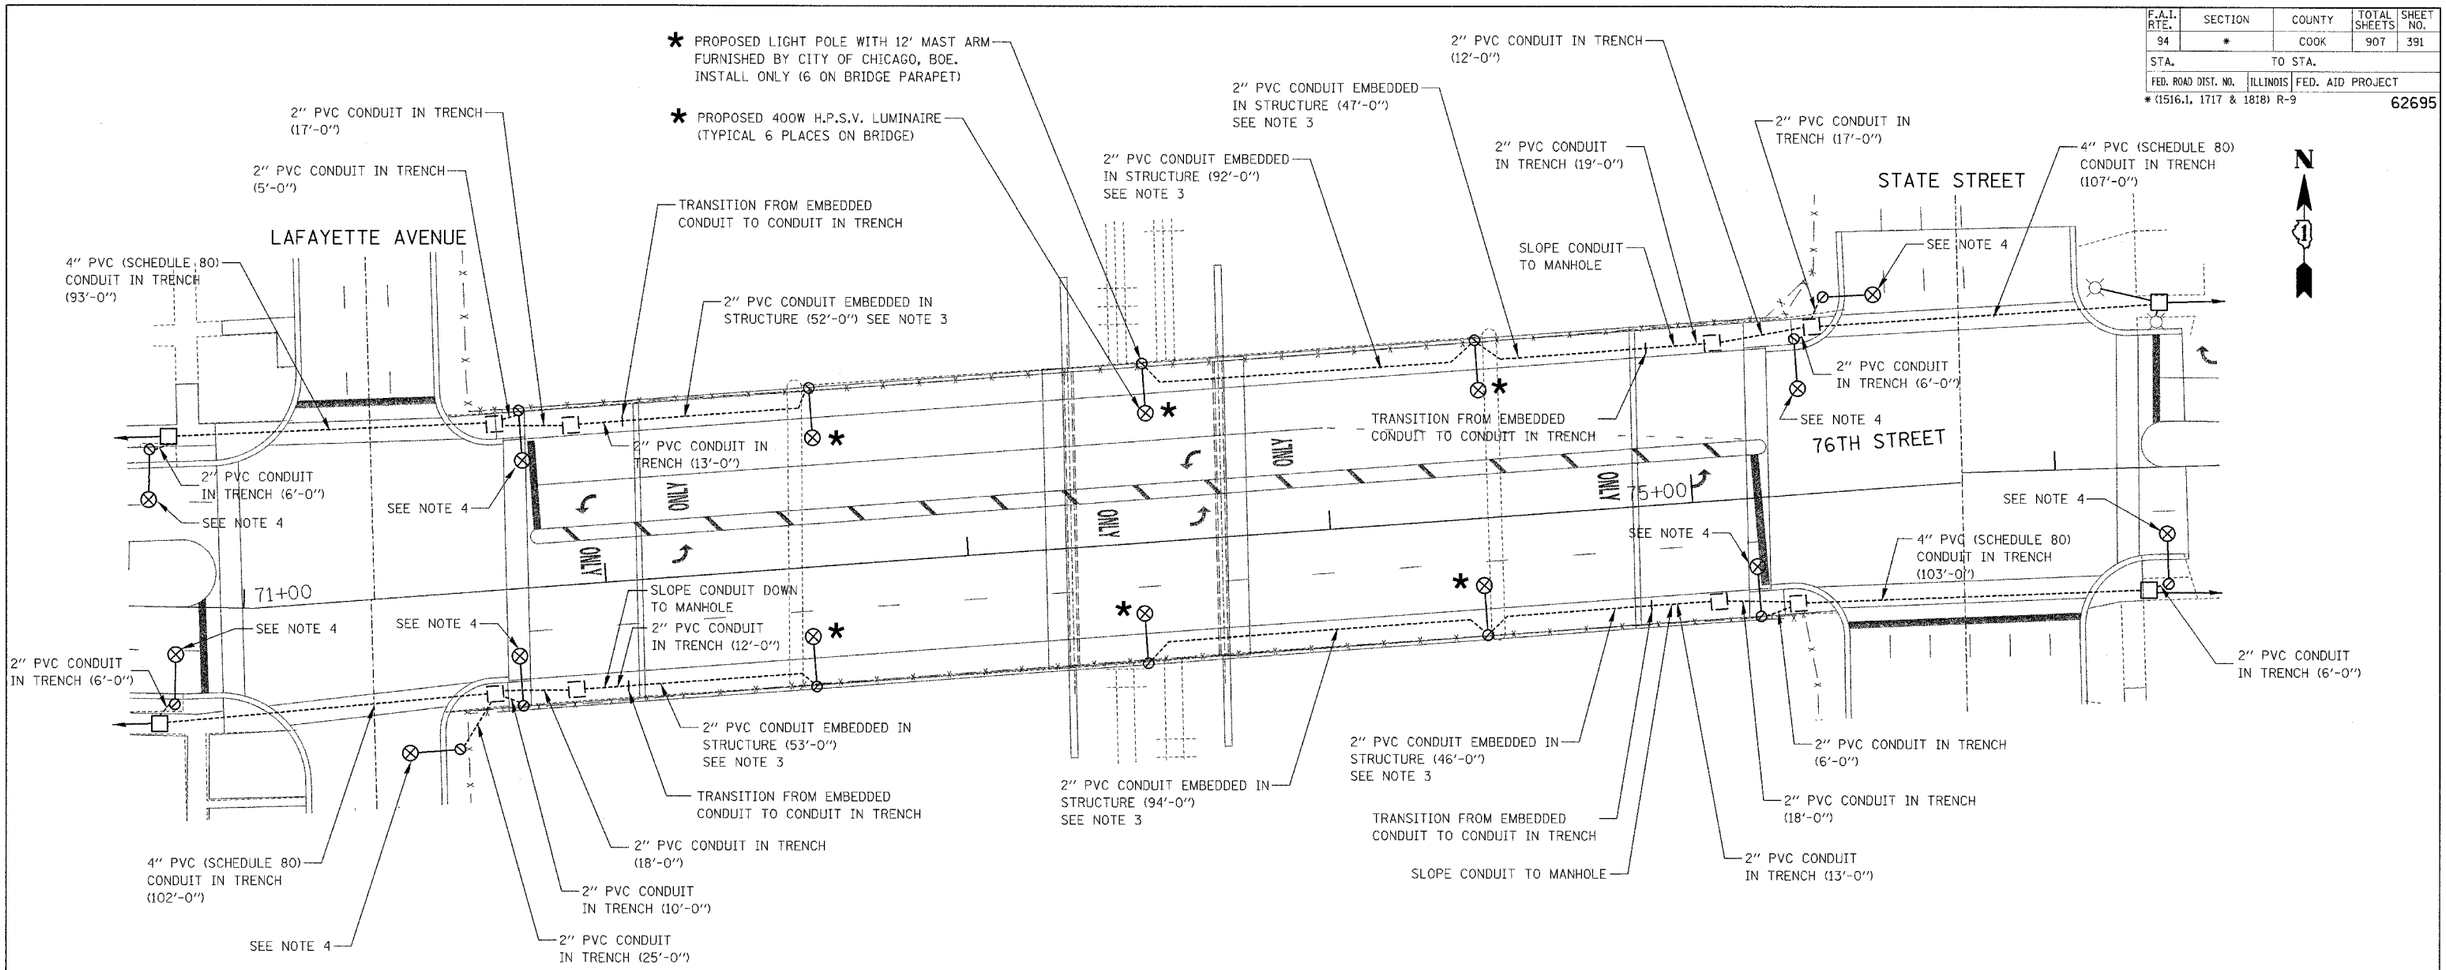

INSTALLATION OF PROPOSED OVERPASS STREET LIGHTING POLES, LUMINAIRES AND CONDUIT (CITY OF CHICAGO)

INSTALLATION NOTES

1. UNLESS OTHERWISE NOTED, CONDUIT SHALL BE PVC SCHEDULE 40, EXCEPT ALL CONDUIT BELOW ROADWAYS SHALL BE SCHEDULE 80. CONDUIT SIZES ARE AS NOTED.
2. WHERE REQUIRED, THE CONTRACTOR SHALL PROVIDE EXPANSION FITTINGS.
3. SEE STRUCTURAL DRAWINGS FOR LOCATION OF EMBEDDED CONDUITS.
4. LIGHT POLES AND MAST ARMS AT INTERSECTIONS SHALL BE AS SHOWN ON TRAFFIC SIGNAL DRAWINGS. INSTALL LUMINAIRES ONLY.

LEGEND

PROPOSED	EXISTING	
⊗	⊗	LUMINAIRE H.P.S.V. AMD LAMP, 400W, 240V, WITH INTEGRAL BALLAST.
⊘	⊘	POLE, CITY STEEL, ANCHOR BASE, 32'-6" 7 GA., AND FND WITH 11½" B.C. AND 1" ANCHOR RODS.
		LUMINAIRE, TO REMAIN
	□	MANHOLE
	—2NC—	CABLE, STREET LIGHT, 2-1/C NO. 6 IN CONDUIT
----------		PVC - SCHEDULE 40 OR 80

20 0 20 40

SCALE: 1" = 20'-0"

KNIGHT
Engineers & Architects

REVISIONS	
NAME	DATE
REVISED	04/15/05

ILLINOIS DEPARTMENT OF TRANSPORTATION

F.A.I. 94 (DAN RYAN EXPRESSWAY)

76TH STREET
OVERPASS LIGHTING PLAN
INSTALLATION

SCALE: AS SHOWN DRAWN BY: RC

DATE: MARCH 25, 2005 CHECKED BY: ASN

F.A.I. L:\6592.02\CONTRACT\Sheets\Revised ITP\04-05\6592A2L Layout 02 Rev04505.dgn