F.A.I. RTE.	SECTION	COUNTY	TOTAL SHEETS	SHEET NO.
94	*	COOK	907	409
STA.		TO STA.		
FED. ROAD DIST. NO.	ILLINOIS	FED. AID PROJECT		

* (1516.1, 1717 & 1818) R-9

62695

CONDUIT INSTALLATION UNDER PAVED STREET

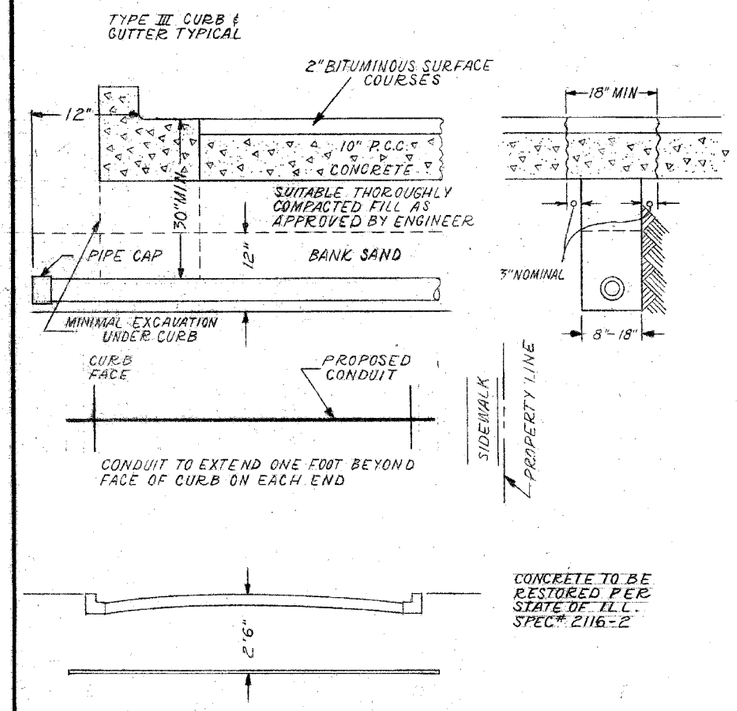

INSTALLATION METHOD OF INSTALLING CONDUIT UNDER PAVED ROADWAY

CITY OF CHICAGO
DEPT. OF STREETS AND SANITATION
BUREAU OF ELECTRICITY
DIVISION OF ELECTRICAL ENGINEERING

DRAWN	CHECKED	ENGINEER
A.M. JOHNSON	R. SYCKOWSKI	R.L. MARTIN

ENGINEER OF ELECTRICITY

DEPUTY CHIEF

DWG. NO. 813

SIZE 8½"X14" SCALE N.T.S. DATE 3-15-81

CONDUIT INSTALLATION THROUGH EXISTING MANHOLE OR HANDHOLE WALL

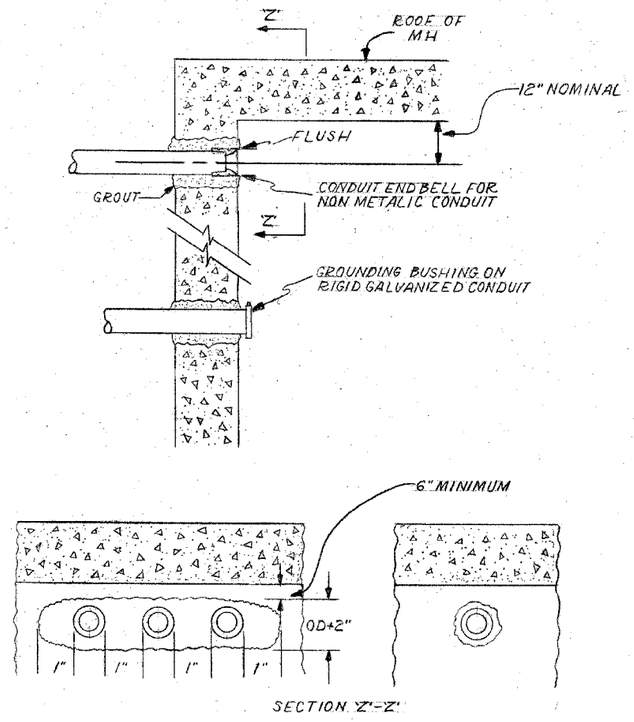

SECTION 'Z'-'Z'

OPENING THROUGH WALL TO BE KEPT TO MINIMUM SIZE TO ADMIT CONDUIT AND SUFFICIENT GROUT TO ASSURE SEALING WALL.

INSTALLATION METHOD OF INSTALLING CONDUIT THRU MANHOLE WALL

CITY OF CHICAGO
DEPT. OF STREETS AND SANITATION
BUREAU OF ELECTRICITY
DIVISION OF ELECTRICAL ENGINEERING

DRAWN	CHECKED	ENGINEER
A.M. JOHNSON	R. SYCKOWSKI	R.L. MARTIN

ENGINEER OF ELECTRICITY

DEPUTY CHIEF

DWG. NO. 814

SIZE 8½"X14" SCALE N.T.S. DATE 3-15-81

KNIGHT
Engineers & Architects

REVISIONS	
NAME	DATE
REVISED	04/15/05

ILLINOIS DEPARTMENT OF TRANSPORTATION

F.A.I. 94 (DAN RYAN EXPRESSWAY)

CITY OF CHICAGO
BUREAU OF ELECTRICITY STANDARDS

SCALE: NONE DRAWN BY: B.S.B.

DATE: MARCH 25, 2005 CHECKED BY: A.S.N.

FILE: L:\1650.00\Cond\Sheets\Revised 1781\04-15-05\1650102 1 Plot02 Rev04955.dgn