F.A.I. RTE.	SECTION	COUNTY	TOTAL SHEETS	SHEET NO.
94	•	COOK	907	537
STA. 1200+00.00	TO STA. 1365+00			
FED. ROAD DIST. NO.	ILLINOIS	FED. AID PROJECT		
• (1516.1, 1717 & 1818) R-9				62695

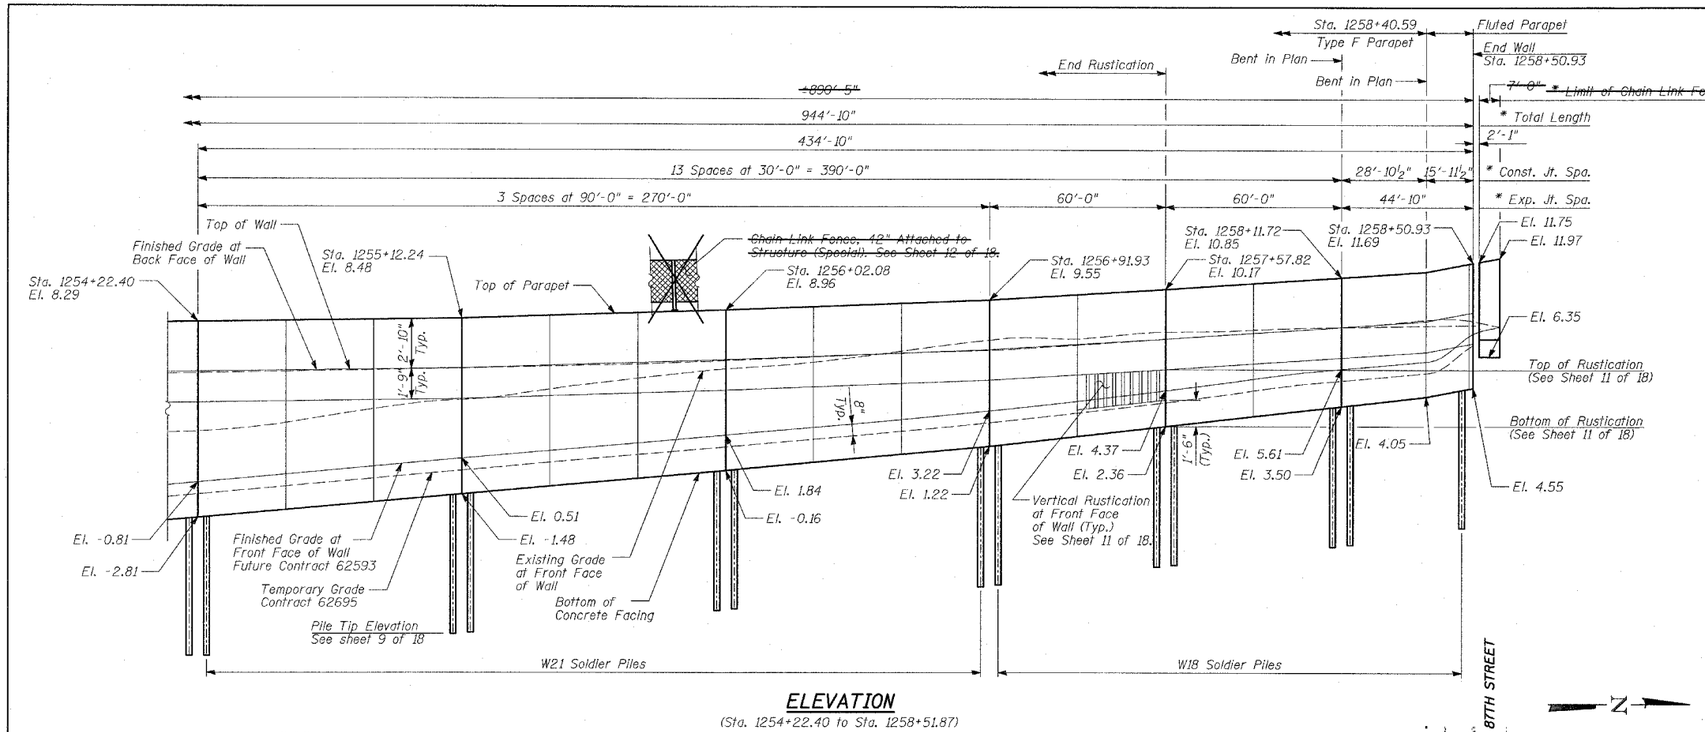

ELEVATION

(Sta. 1254+22.40 to Sta. 1258+51.87)

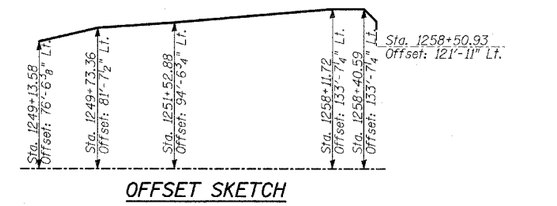

OFFSET SKETCH

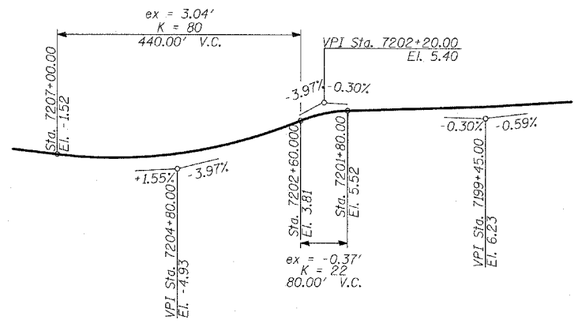

PROFILE GRADE

(Ramp)

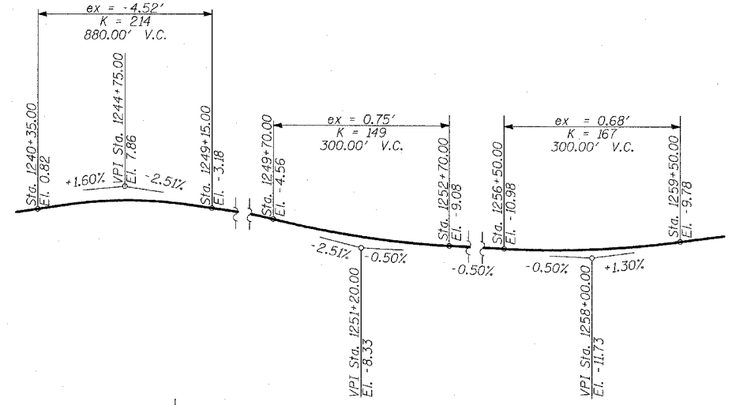

PROFILE GRADE

(Southbound I-94)

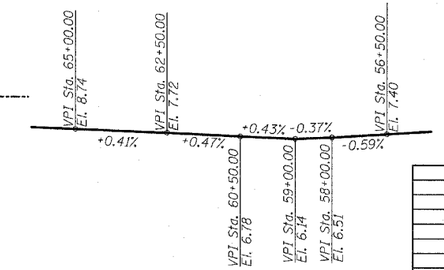

PROFILE GRADE

(Lafayette Av.)

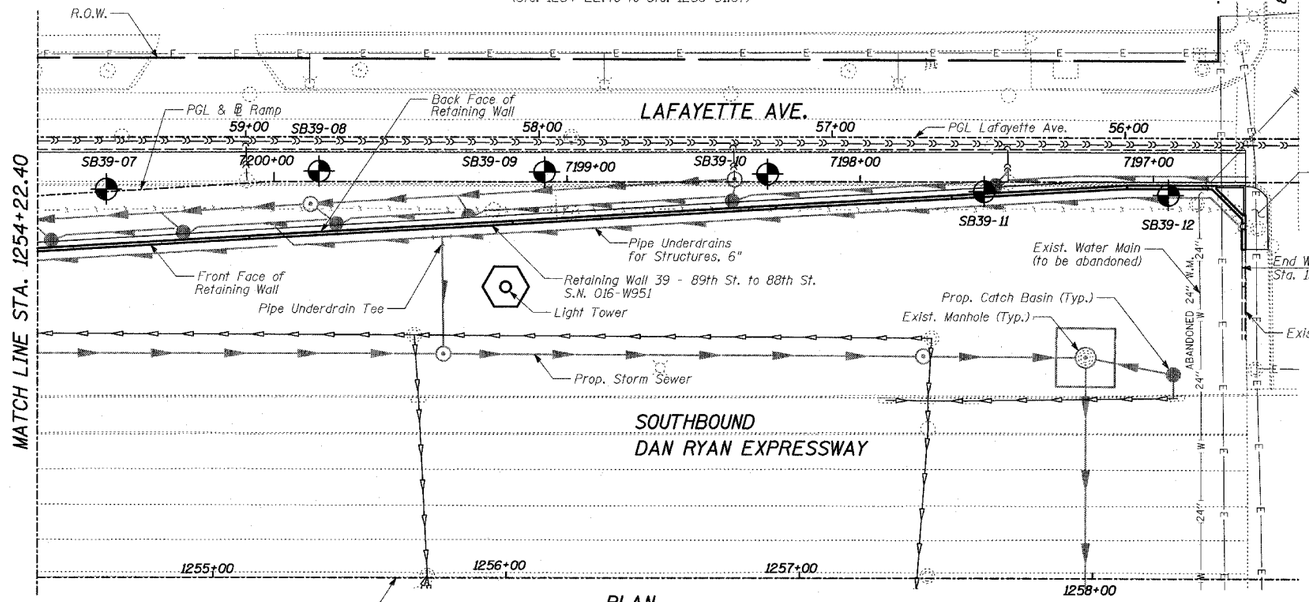

PLAN

(Sta. 1254+22.40 to Sta. 1258+50.93)

LEGEND

- Boring Location
- * Measured along Front Face of Wall.

TYLIN INTERNATIONAL

SHEET 2 OF 18

REVISIONS NAME	DATE
REVISED	04/15/05

ILLINOIS DEPARTMENT OF TRANSPORTATION

F.A.I. 94 (DAN RYAN EXPRESSWAY)
RETAINING WALL ALONG LAFAYETTE AVE.
89TH ST. TO 87TH ST.
WALL 39 - GENERAL PLAN
STA. 1249+13.58 TO STA. 1258+50.93

S.N. 016-W951 — DESIGNED BY: MI, TB
SCALE: N.T.S. — DRAWN BY: DJR, TB
DATE: MARCH 25, 2005 — CHECKED BY: TD, MI

$FILE$ $TIME$ $DATE$