F.A.I. RTE.	SECTION	COUNTY	TOTAL SHEETS	SHEET NO.
94	*	COOK	907	579
STA. 1200+00.00		TO STA. 1365+00		
FED. ROAD DIST. NO.	ILLINOIS	FED. AID PROJECT		
* (1516.1, 1717 & 1818) R-8				62695

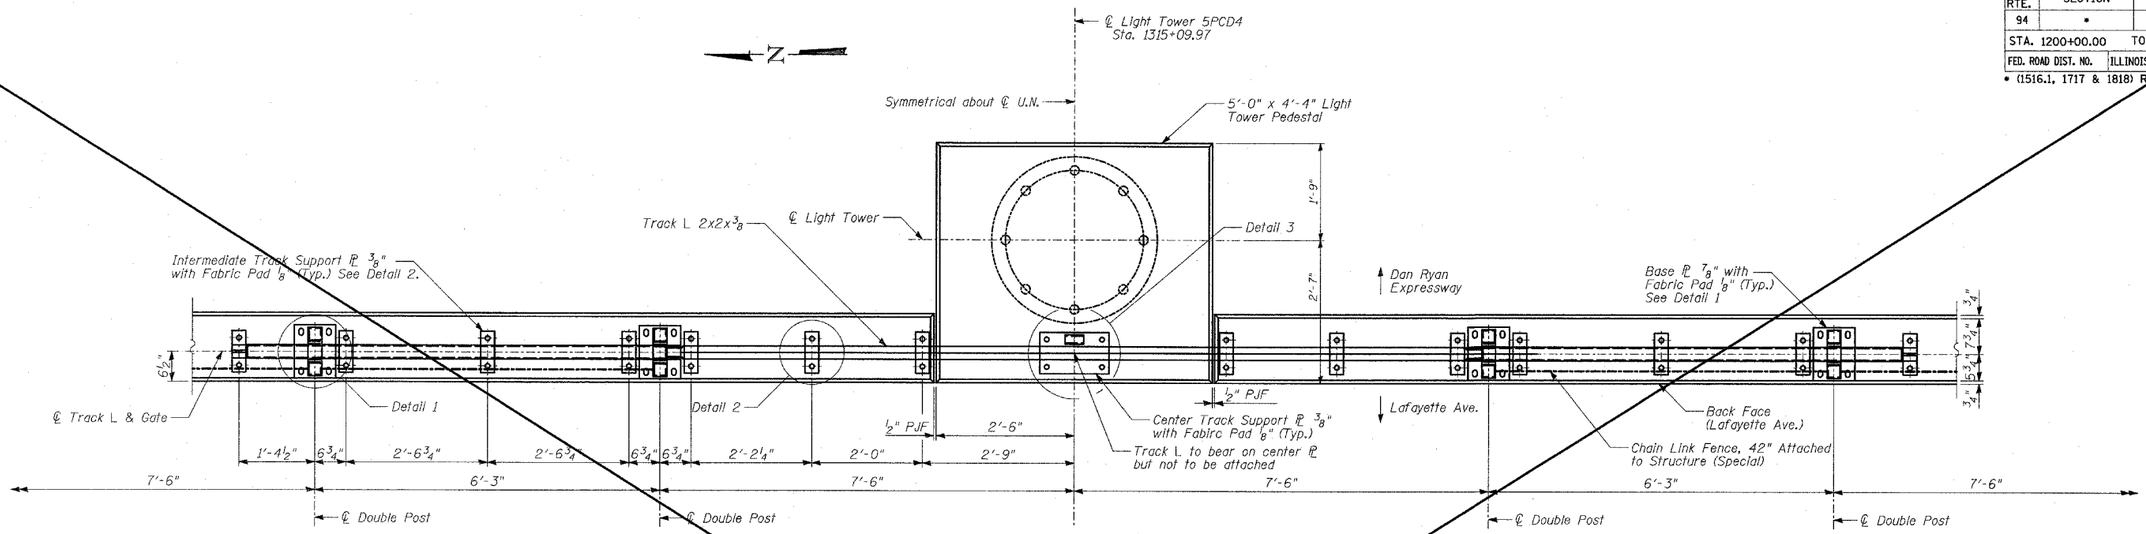

PLAN - GATE IN OPEN POSITION

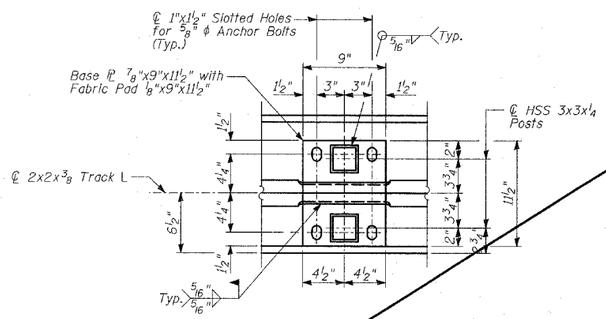

DETAIL 1 - BASE ℄ PLAN

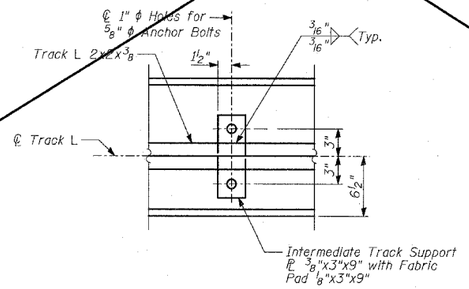

DETAIL 2

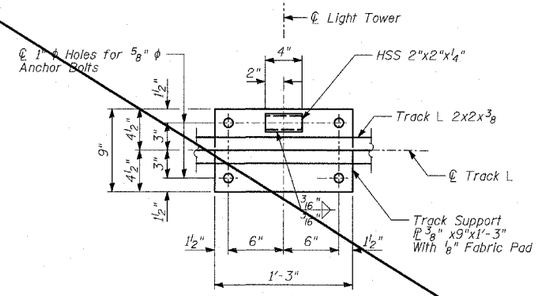

DETAIL 3

BILL OF MATERIAL

ITEM	UNIT	TOTAL
Chain Link Gate Assembly (Special)	EACH	1

NOTES:

1. All bolts shall be stainless steel conforming to ASTM F593-98 and F594-98.
2. All pipes and bars shall be hot dipped galvanized after fabrication.
3. For Back Face Elevations, see Sheet 16 of 21.
4. For Anchor Bolt Details, see Sheet 17 of 21.

TY·LIN INTERNATIONAL

REVISIONS	
NAME	DATE
REVISED	04/15/05

ILLINOIS DEPARTMENT OF TRANSPORTATION

F.A.I. 94 (DAN RYAN EXPRESSWAY)
SOUTHBOUND EXIT RAMP RETAINING WALL
AT 79TH ST.
WALL 72
GATE PLAN AND NOTES

S.N. 016-W971 — DESIGNED BY: MI, MAF
SCALE: N.T.S. — DRAWN BY: MAF, BJR
DATE: MARCH 25, 2005 — CHECKED BY: TD, MI

$TIME$
$DATE$
$FILE$