F.A.I. RTE.	SECTION	COUNTY	TOTAL SHEETS	SHEET NO.
94	•	COOK	907	593
STA. 1200+00.00		TO STA. 1365+00		
FED. ROAD DIST. NO.	ILLINOIS	FED. AID PROJECT		
• (1516.1, 1717 & 1818) R-9				62695

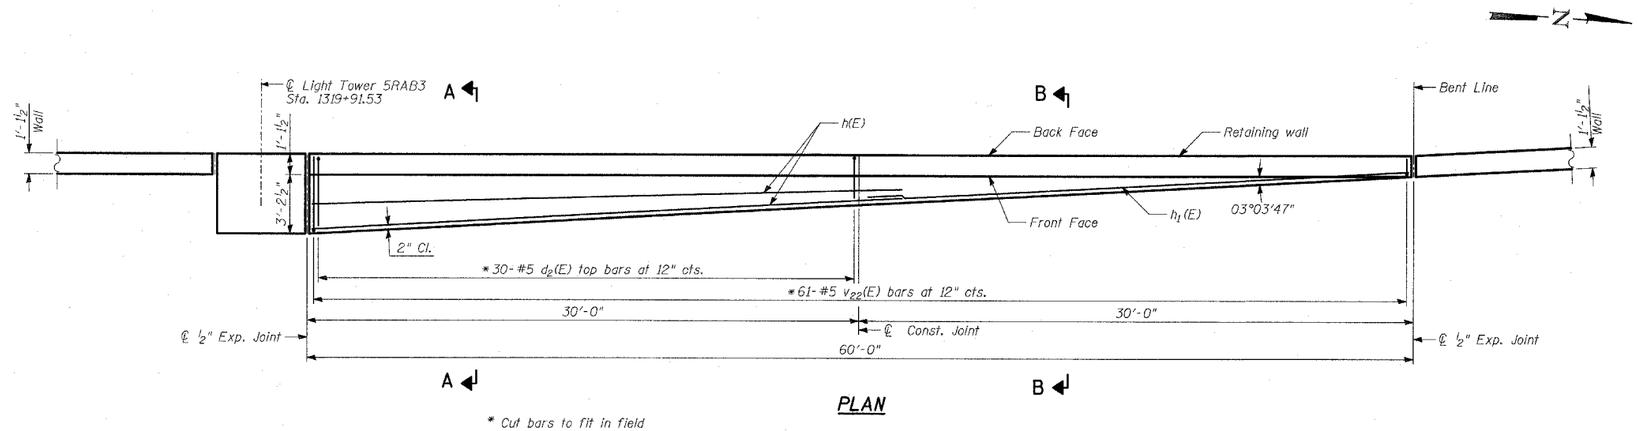

PLAN

* Cut bars to fit in field

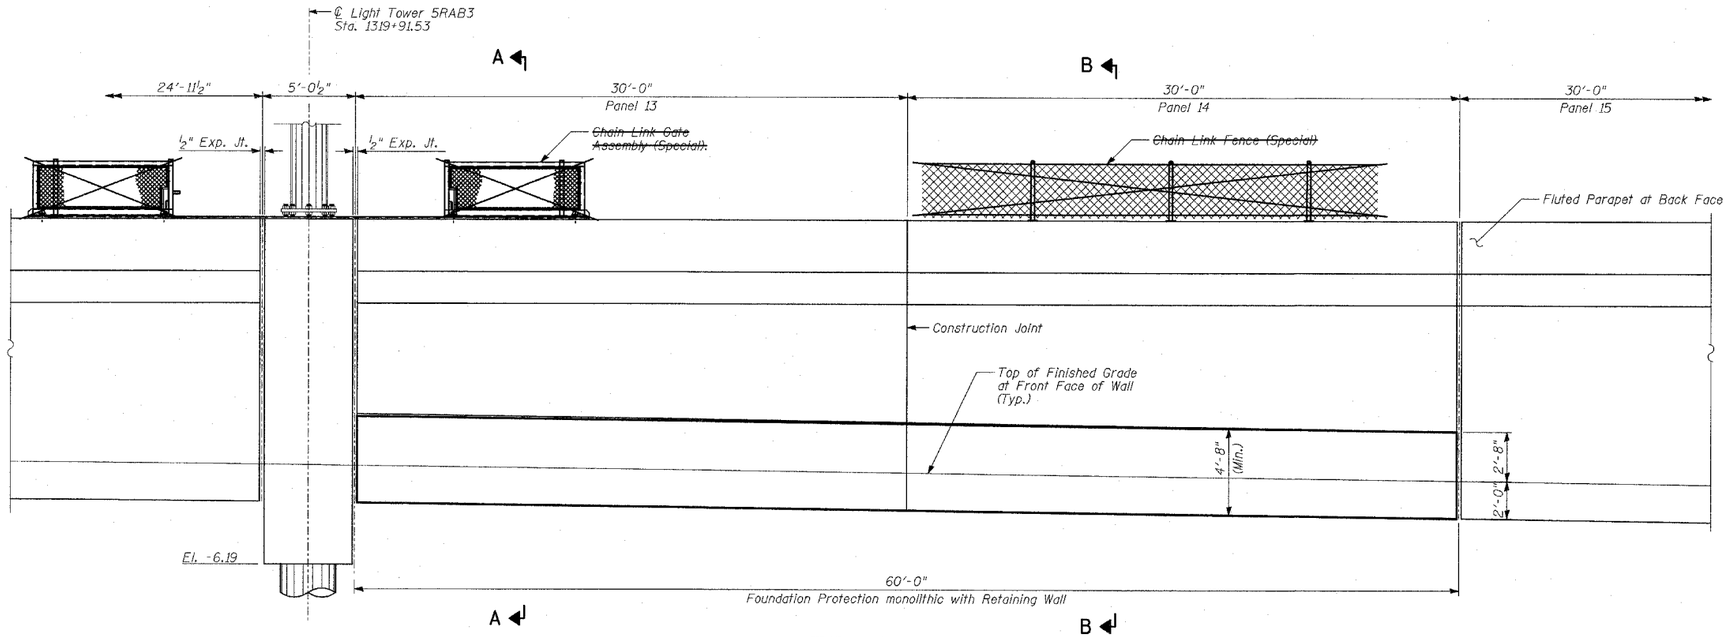

TYPICAL ELEVATION

HIGH MAST LIGHT TOWER FOUNDATION PROTECTION DETAILS AT RETAINING WALL

NOTES:

1. For Sections A-A & B-B, see Sheet 9 of 25.

TY·LIN INTERNATIONAL

SHEET 8 OF 25

REVISIONS NAME	DATE
REVISED	04/15/05

ILLINOIS DEPARTMENT OF TRANSPORTATION

F.A.I. 94 (DAN RYAN EXPRESSWAY)
RETAINING WALL ALONG LAFAYETTE
77TH PL. TO 78TH ST.
WALL 73A - TYPICAL HIGH MAST TOWER
FOUNDATION PROTECTION

S.N. 016-W972 DESIGNED BY: DJR, MI
SCALE: N.T.S. DRAWN BY: DJR
DATE: MARCH 25, 2005 CHECKED BY: TD