F.A.I. RTE.	SECTION	COUNTY	TOTAL SHEETS	SHEET NO.
94	•	COOK	907	627

STA. 1200+00.00 TO STA. 1365+00

FED. ROAD DIST. NO. | ILLINOIS | FED. AID PROJECT

• (1516.1, 1717 & 1818) R-8

62695

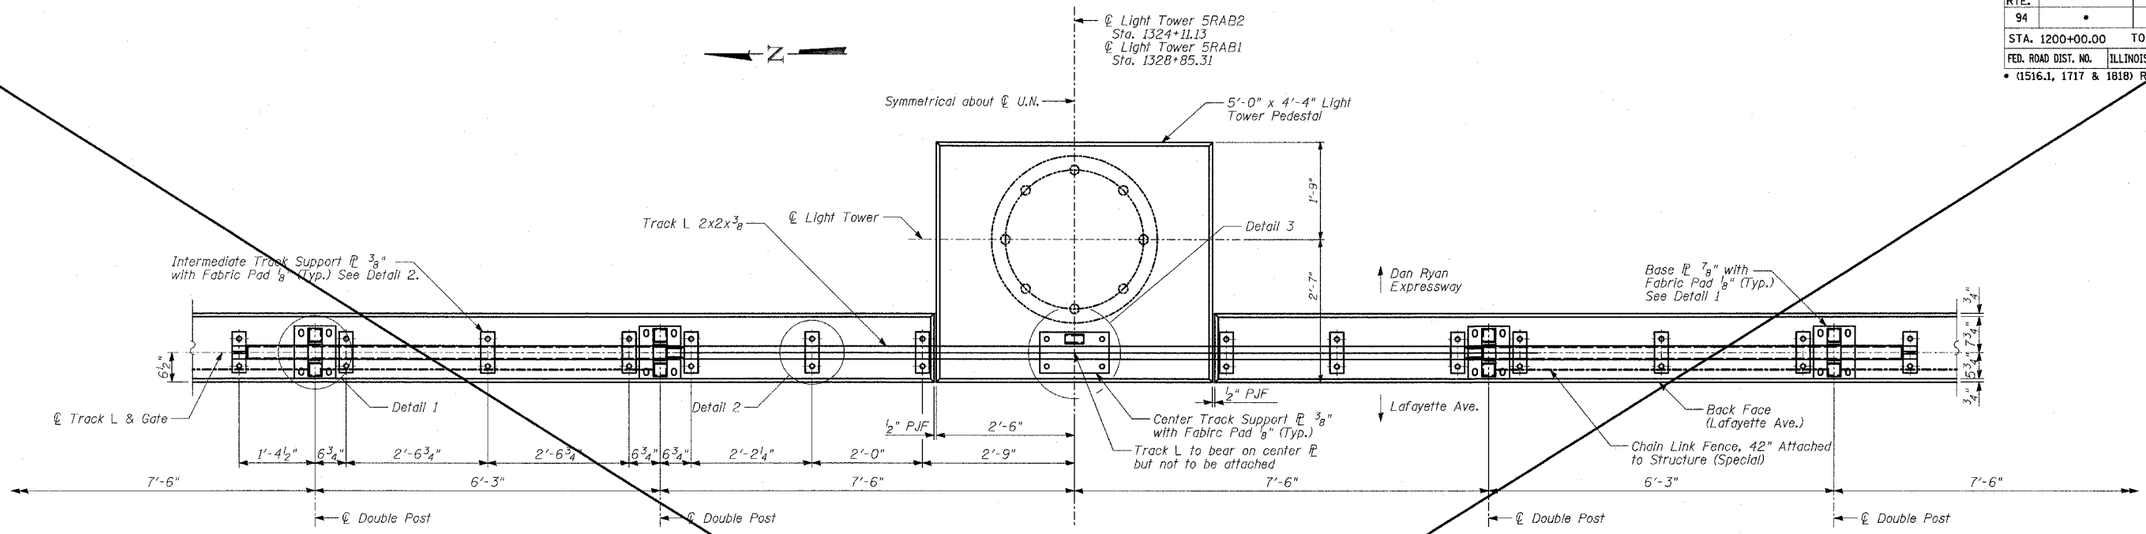

PLAN - GATE IN OPEN POSITION

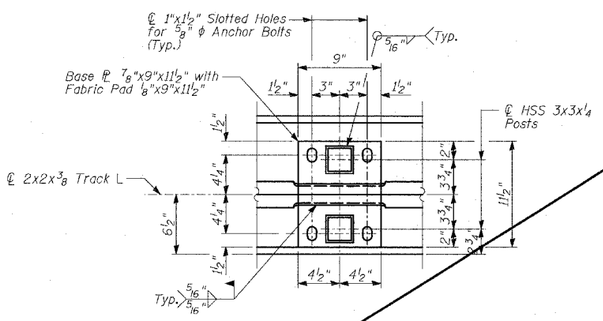

DETAIL 1 - BASE ℄ PLAN

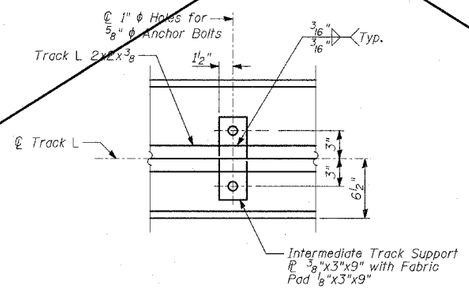

DETAIL 2

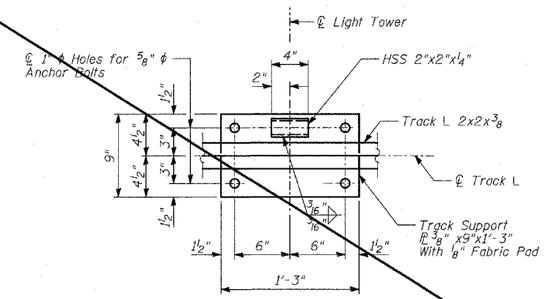

DETAIL 3

BILL OF MATERIAL

ITEM	UNIT	TOTAL
Chain Link Gate Assembly (Special)	EACH	2

NOTES:

1. All bolts shall be stainless steel conforming to ASTM F593-98 and F594-98.
2. All pipes and bars shall be hot dipped galvanized after fabrication.
3. For Back Face Elevations, see Sheet 18 of 25.
4. For Anchor Bolt Details, see Sheet 19 of 25.

TY·LIN INTERNATIONAL

SHEET 17 OF 25

REVISIONS	
NAME	DATE
REVISED	04/15/05

ILLINOIS DEPARTMENT OF TRANSPORTATION

F.A.I. 94 (DAN RYAN EXPRESSWAY)
RETAINING WALL ALONG LAFAYETTE AVE.
77TH PL. TO 78TH ST.
WALL 73B
GATE PLAN AND NOTES

S.N. 016-W973 DESIGNED BY: MI, DJR

SCALE: N.T.S. DRAWN BY: DJR

DATE: MARCH 25, 2005 CHECKED BY: TD, MI

$FILE$ $TIME$ $DATE$