F.A.I. RTE.	SECTION	COUNTY	TOTAL SHEETS	SHEET NO.
90/94	*	COOK	907	821

STA. 1200+00.00 TO STA. 1365+00

FED. ROAD DIST. NO. | ILLINOIS | FED. AID PROJECT

* (1516.1,1717 & 1818) R-9

62695

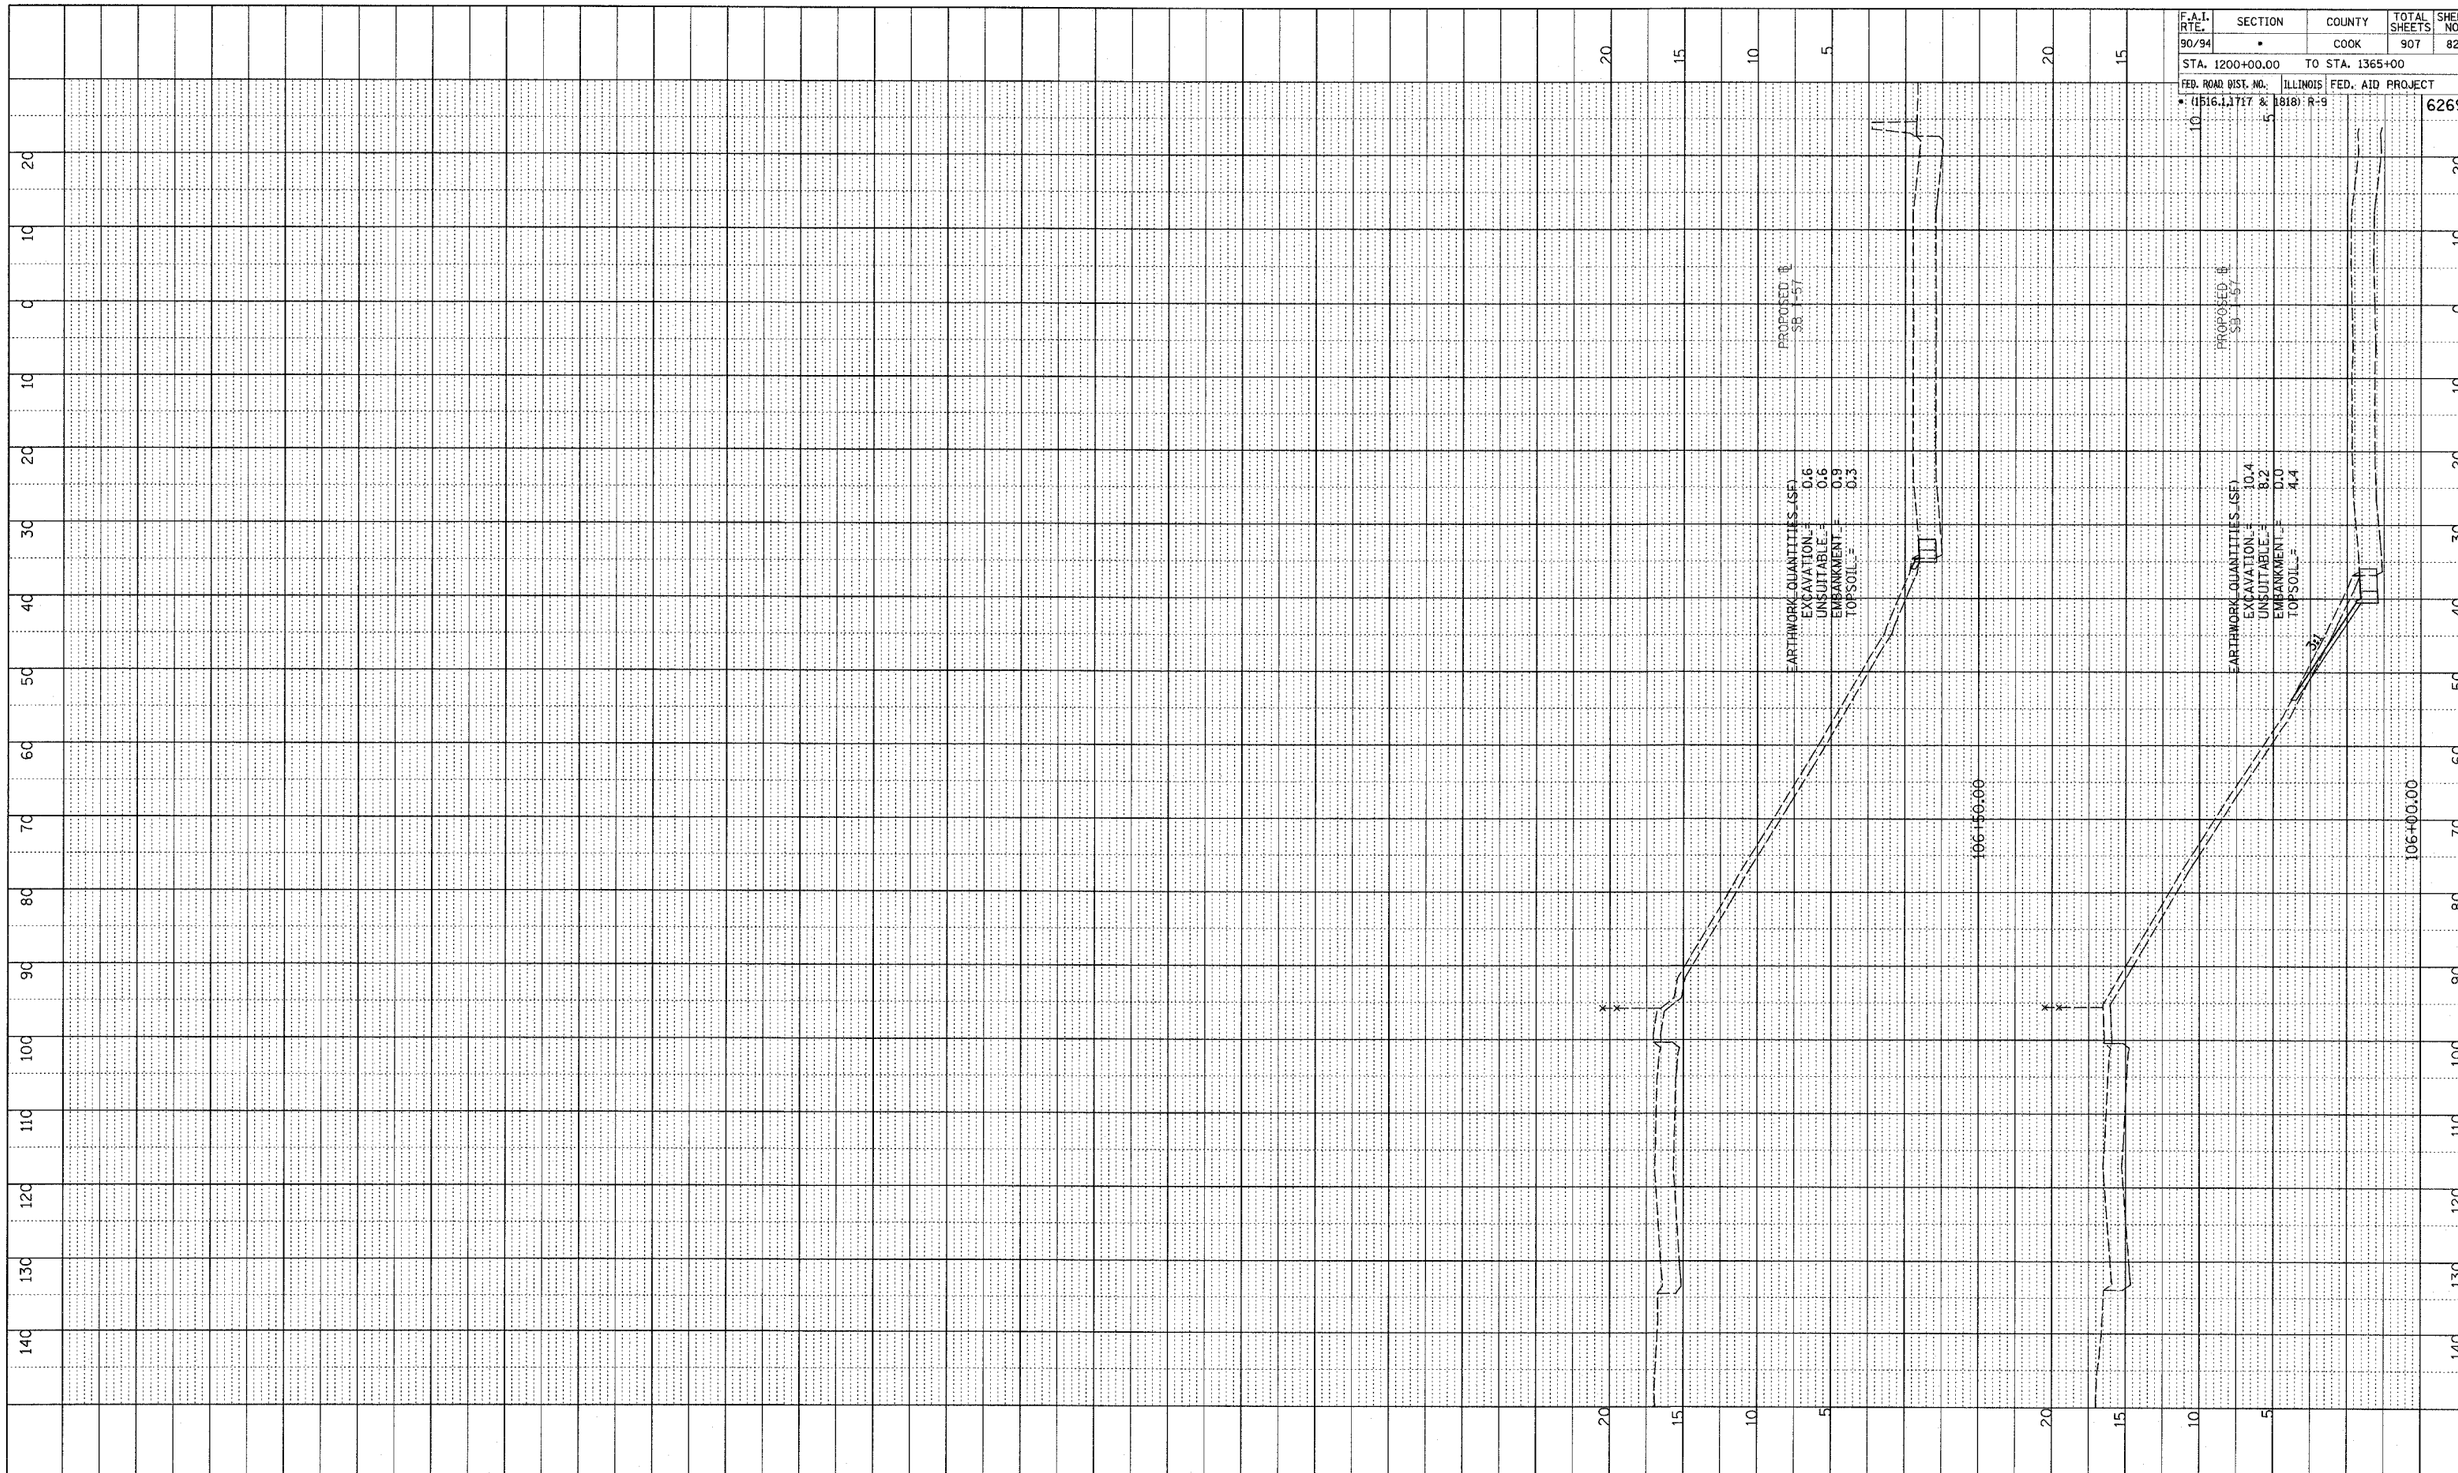

TYLIN INTERNATIONAL

10' 0 10' 20' HORIZONTAL SCALE

5' 0 5' 10' VERTICAL SCALE

SB HALSTED ST. EXIT RAMP
STA. 106+00 TO STA. 106+50

p:\02373\road\cl7b\gpk\f7bxsshlsa_f.dgn

PLOTTED
GRADES CHECKED
B.M. NOTED
STRUCTURE NOTATNS CH'KD

NOTE BOOK NO.