WA055

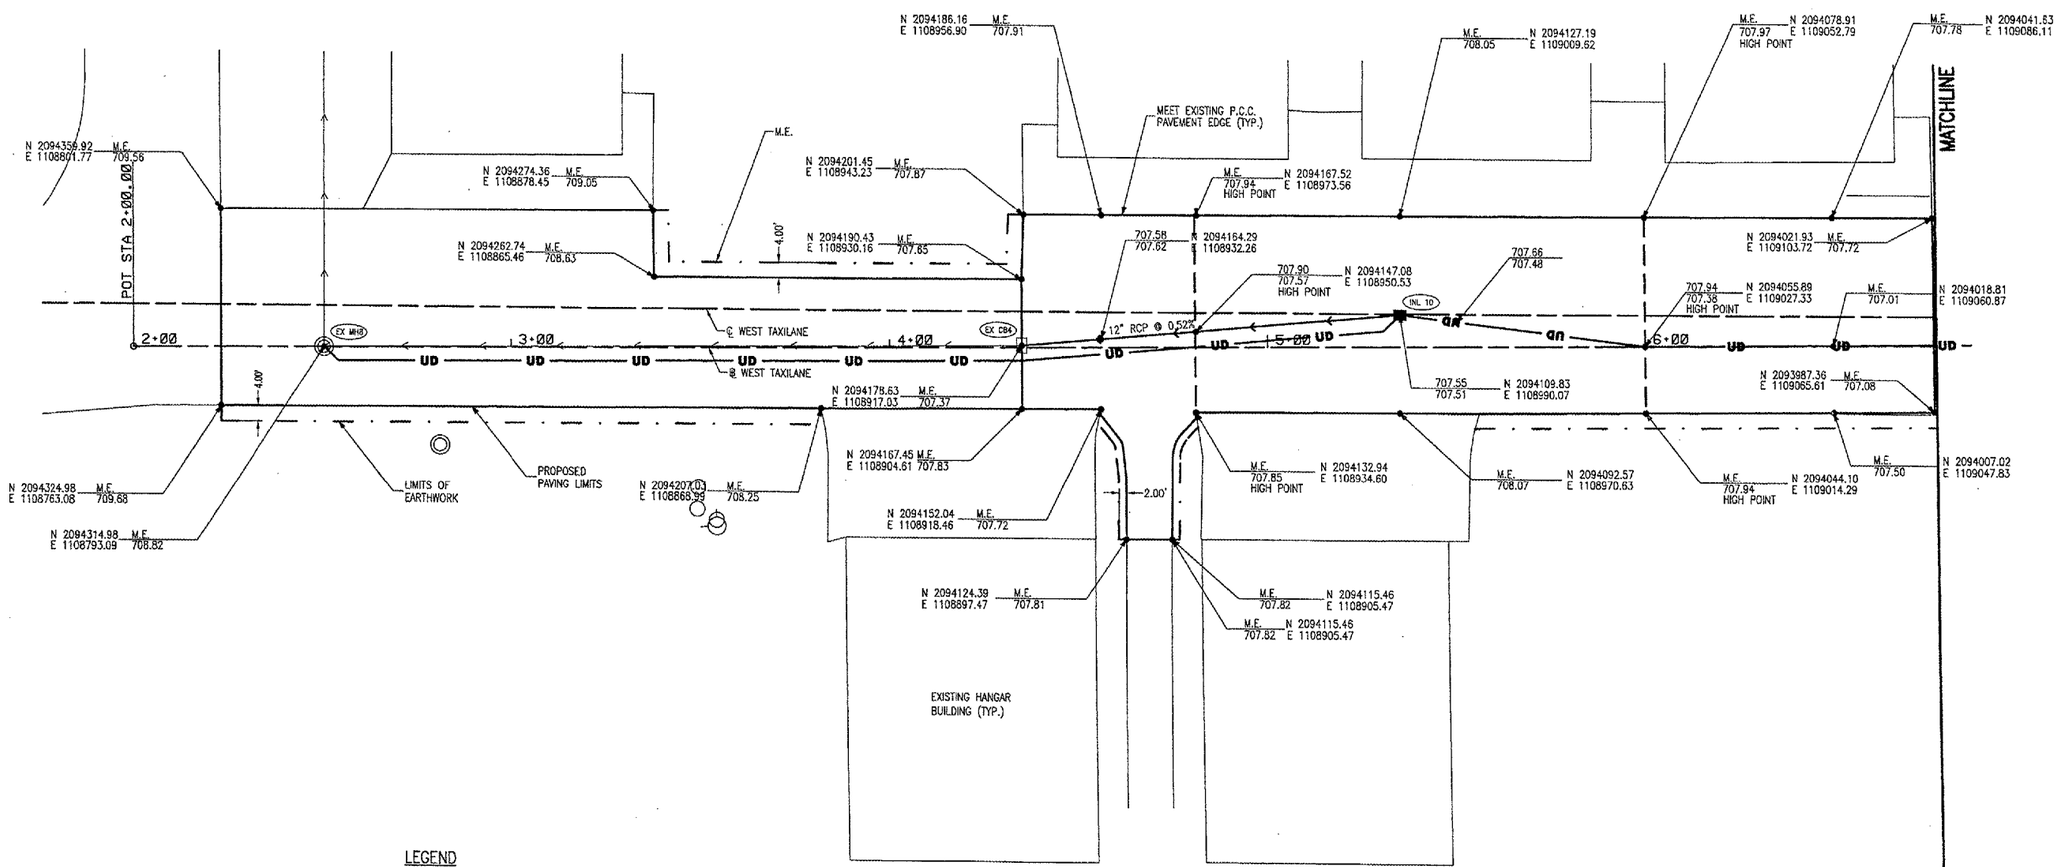

LEGEND

- EXISTING STORM SEWER
- EXISTING STORM SEWER MANHOLE
- EXISTING STORM SEWER INLET
- EXISTING WATER VALVE
- EXISTING TELEPHONE BOX
- EXISTING ELECTRICAL BOX
- PROPOSED STORM SEWER
- UD — PROPOSED UNDERDRAIN
- PROPOSED STORM SEWER INLET
- PROPOSED FLARED END SECTION
- N 2097147.90 E 1111332.48 — NORTHING EASTING — 500.00 PROPOSED ELEVATION — 599.00 EXISTING ELEVATION
- M.E. — MEET EXISTING

NOTES

1. FOR ADDITIONAL STORM SEWER AND UNDERDRAIN INFORMATION, SEE SCHEDULES.
2. CONTRACTOR IS REQUIRED TO FIELD VERIFY EXISTING UTILITY LOCATIONS.
3. ALIGNMENT AND COORDINATES ARE BASED ON STATE PLANE COORDINATES.

N

20 0 20 40
SCALE IN FEET

HANSON

HANSON PROFESSIONAL SERVICES INC.

815 Commerce Drive, Suite 200
Oak Brook, Illinois 60523
Telephone: 630.990.3800
Fax: 630.990.3801

Waukegan Regional Airport
Waukegan Regional Port District

3580 North McAree Road
Waukegan, Illinois 60087
Phone: 847.244.0055
Fax: 847.244.3813

REPAIR SELECTED PAVEMENT AREAS, REHABILITATE HANGAR TAXILANES AND SERVICE ROAD, AND CONSTRUCT NEW HANGAR PAVEMENTS

A.I.P. PROJ.: 3-17-0105-B30
IL. PROJ.: UGN-3449

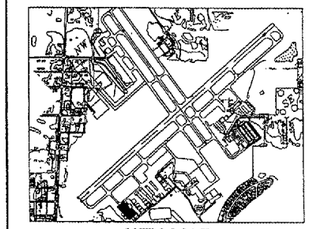

KEY MAP

No.	Drawing Issue Description	Date	By

Date

MAY 06, 2005

Sheet Title

STAKING PLAN - WEST TAXILANE

631-04TXYD	Project Number
RPH	2/28/05 Layout By Date
RPH	3/03/05 Designed By Date
RMH/TM/M	04/11/05 Reviewed By Date
RPH	SJM Drawn By

68

Sheet No.

05/06/2005 03:25 PM
I:\04Jobs\0083\183104TXYD\Civil\SHEET\88 Staking Plan_01.dgn
SJM