WA055

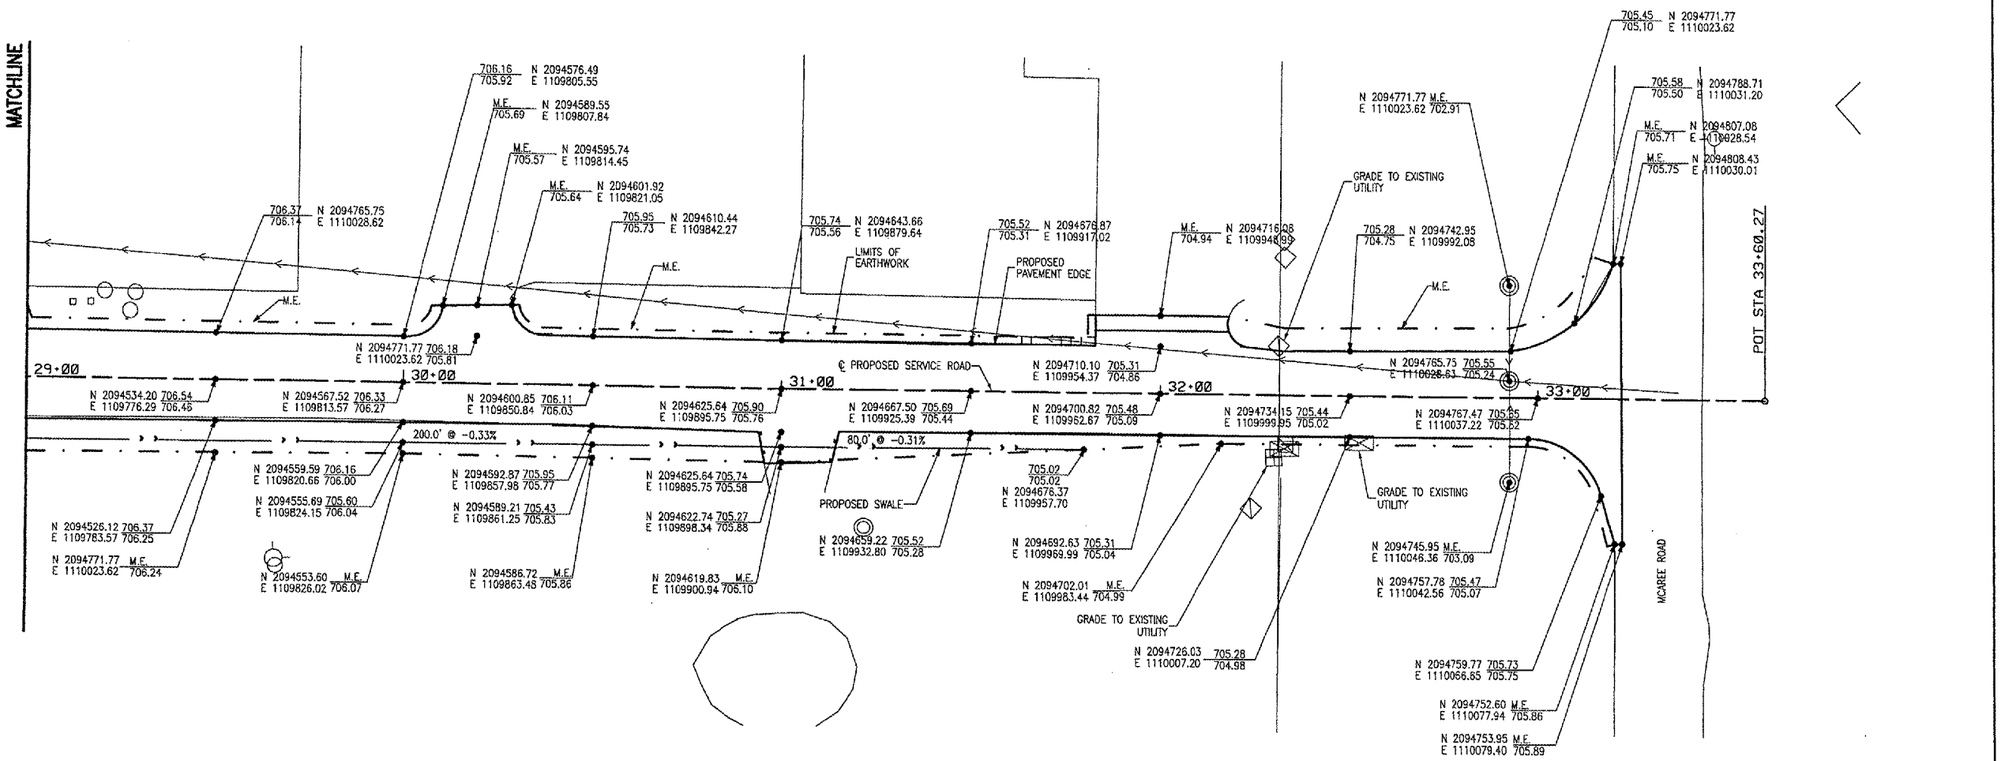

NOTES

1. FOR ADDITIONAL STORM SEWER AND UNDERDRAIN INFORMATION, SEE SCHEDULES.
2. CONTRACTOR IS REQUIRED TO FIELD VERIFY EXISTING UTILITY LOCATIONS.
3. ALIGNMENT AND COORDINATES IS BASED ON STATE PLANE COORDINATES.
4. SEE SERVICE ROAD PLAN STA 20+50 TO 24+00 FOR ALIGNMENT DATA.

20 0 20 40
HORIZONTAL SCALE IN FEET

09/06/2005, 03:28 PM
I:\04Jobs\00831\83104TXYD\CIVIL\SHEET\72 Staking_Plan_SW Access Rd_03.dgn
SJM

HANSON

HANSON PROFESSIONAL SERVICES INC.

815 Commerce Drive, Suite 200
Oak Brook, Illinois 60523
Telephone: 630.990.3800
Fax: 630.990.3801

Waukegan Regional Airport
Waukegan Regional Port District

3580 North McAree Road
Waukegan, Illinois 60087
Phone: 847.244.0055
Fax: 847.244.3813

REPAIR SELECTED PAVEMENT AREAS, REHABILITATE HANGAR TAXILANES AND SERVICE ROAD, AND CONSTRUCT NEW HANGAR PAVEMENTS

A.I.P. PROJ.: 3-17-0105-B30
IL. PROJ.: UGN-3449

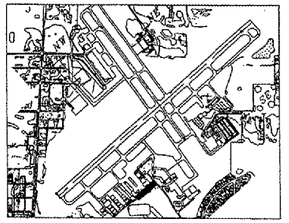

KEY MAP

No.	Drawing Issue Description	Date	By

Date

MAY 06, 2005

Sheet Title

STAKING PLAN - SERVICE ROAD PLAN STA 29+00 TO STA 33+22.17

831-04TXYD	Project Number
RPH 02/22/05	Layout By Date
RPH 03/03/05	Designed By Date
RMH/TMM 04/11/05	Reviewed By Date
RPH | DSY | —	Drawn By

72

Sheet No.