WA055

MATCHLINE

MATCHLINE

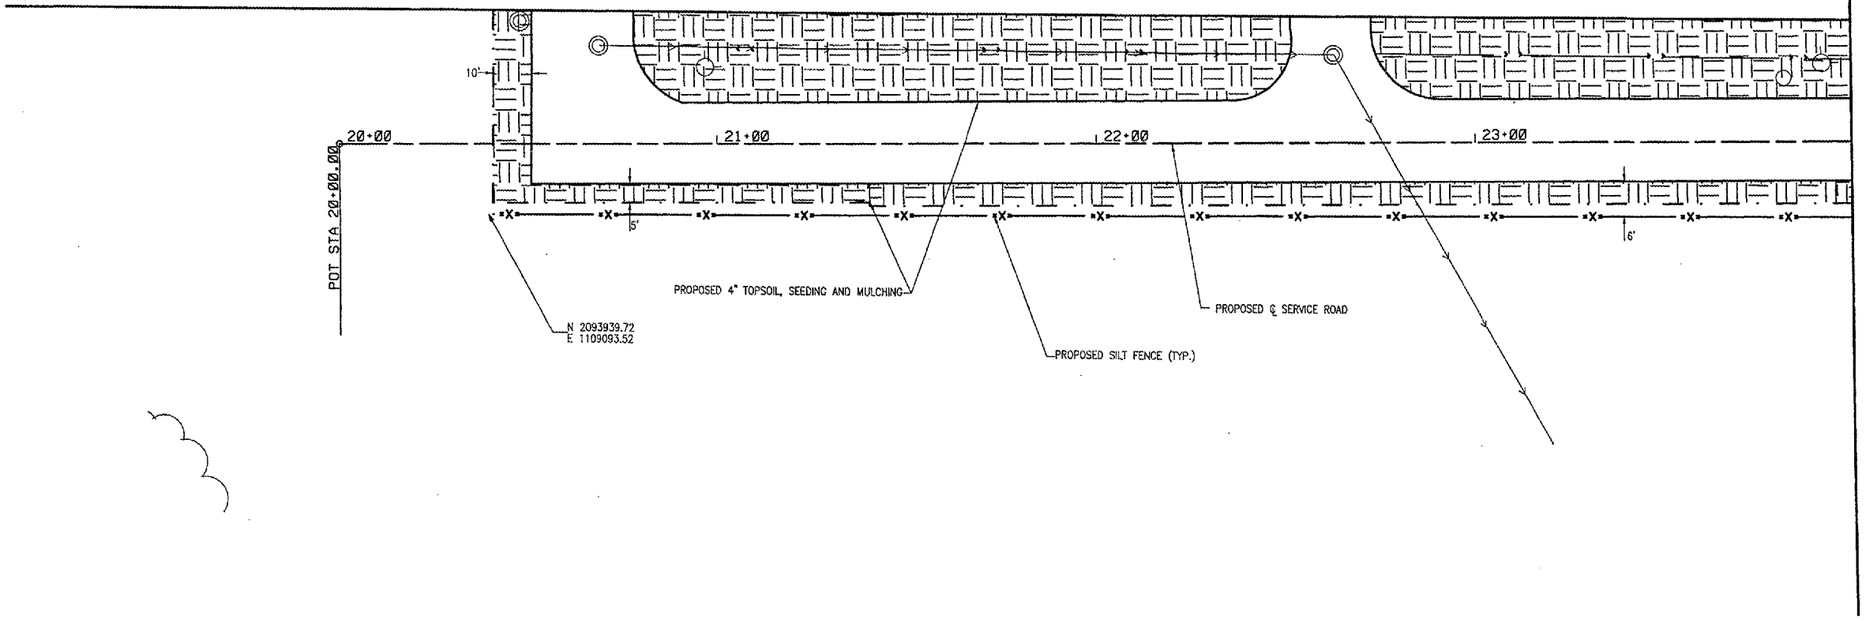

LEGEND

- EXISTING STORM SEWER
- EXISTING STORM SEWER MANHOLE
- EXISTING STORM SEWER INLET
- PROPOSED STORM SEWER
- PROPOSED STORM SEWER INLET
- PROPOSED FLARED END SECTION
- EXISTING WATER VALVE
- EXISTING TELEPHONE BOX
- EXISTING ELECTRICAL BOX
- N 2097147.90 / E 1111332.46 — NORTHING / EASTING
- M.E. — MEET EXISTING
- PROPOSED SILT FENCE
- PROPOSED SEEDING, ITEM AR901510, MULCHING, ITEM AR908510, AND TOPSOIL, ITEM AR905520
- LIMITS OF EARTHWORK, TOPSOIL, SEEDING, AND MULCHING

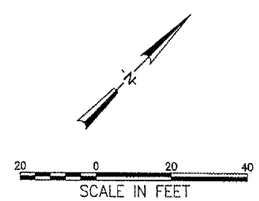

HANSON

HANSON PROFESSIONAL SERVICES INC.

815 Commerce Drive, Suite 200
Oak Brook, Illinois 60523
Telephone: 630.990.3800
Fax: 630.990.3801

Waukegan Regional Airport
Waukegan Regional Port District

3580 North McAree Road
Waukegan, Illinois 60087
Phone: 847.244.0055
Fax: 847.244.3813

REPAIR SELECTED PAVEMENT AREAS, REHABILITATE HANGAR TAXILANES AND SERVICE ROAD, AND CONSTRUCT NEW HANGAR PAVEMENTS

A.I.P. PROJ.: 3-17-0105-B30
IL. PROJ.: UGN-3449

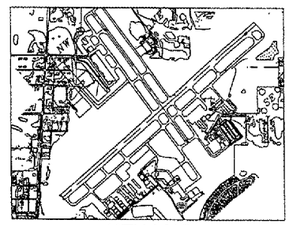

KEY MAP

No.	Drawing Issue Description	Date	By

Date

MAY 06, 2005

Sheet Title

STORMWATER POLLUTION PREVENTION AND LANDSCAPE PLAN SERVICE ROAD STA 20+00 TO STA 24+00

831-04TXYD	Project Number
RPH	03/08/05
Layout By	Date
RPH	03/08/05
Designed By	Date
TMM/RMH	04/11/05
Reviewed By	Date
RPH | DSY | --	
Drawn By	

75

Sheet No.

05/06/2005, 03:30 PM SJM
I:\04Jobs\00831983\04TXYD\Civil\SHEET\75 Stormwater PP Plan and LS_SR01.dgn