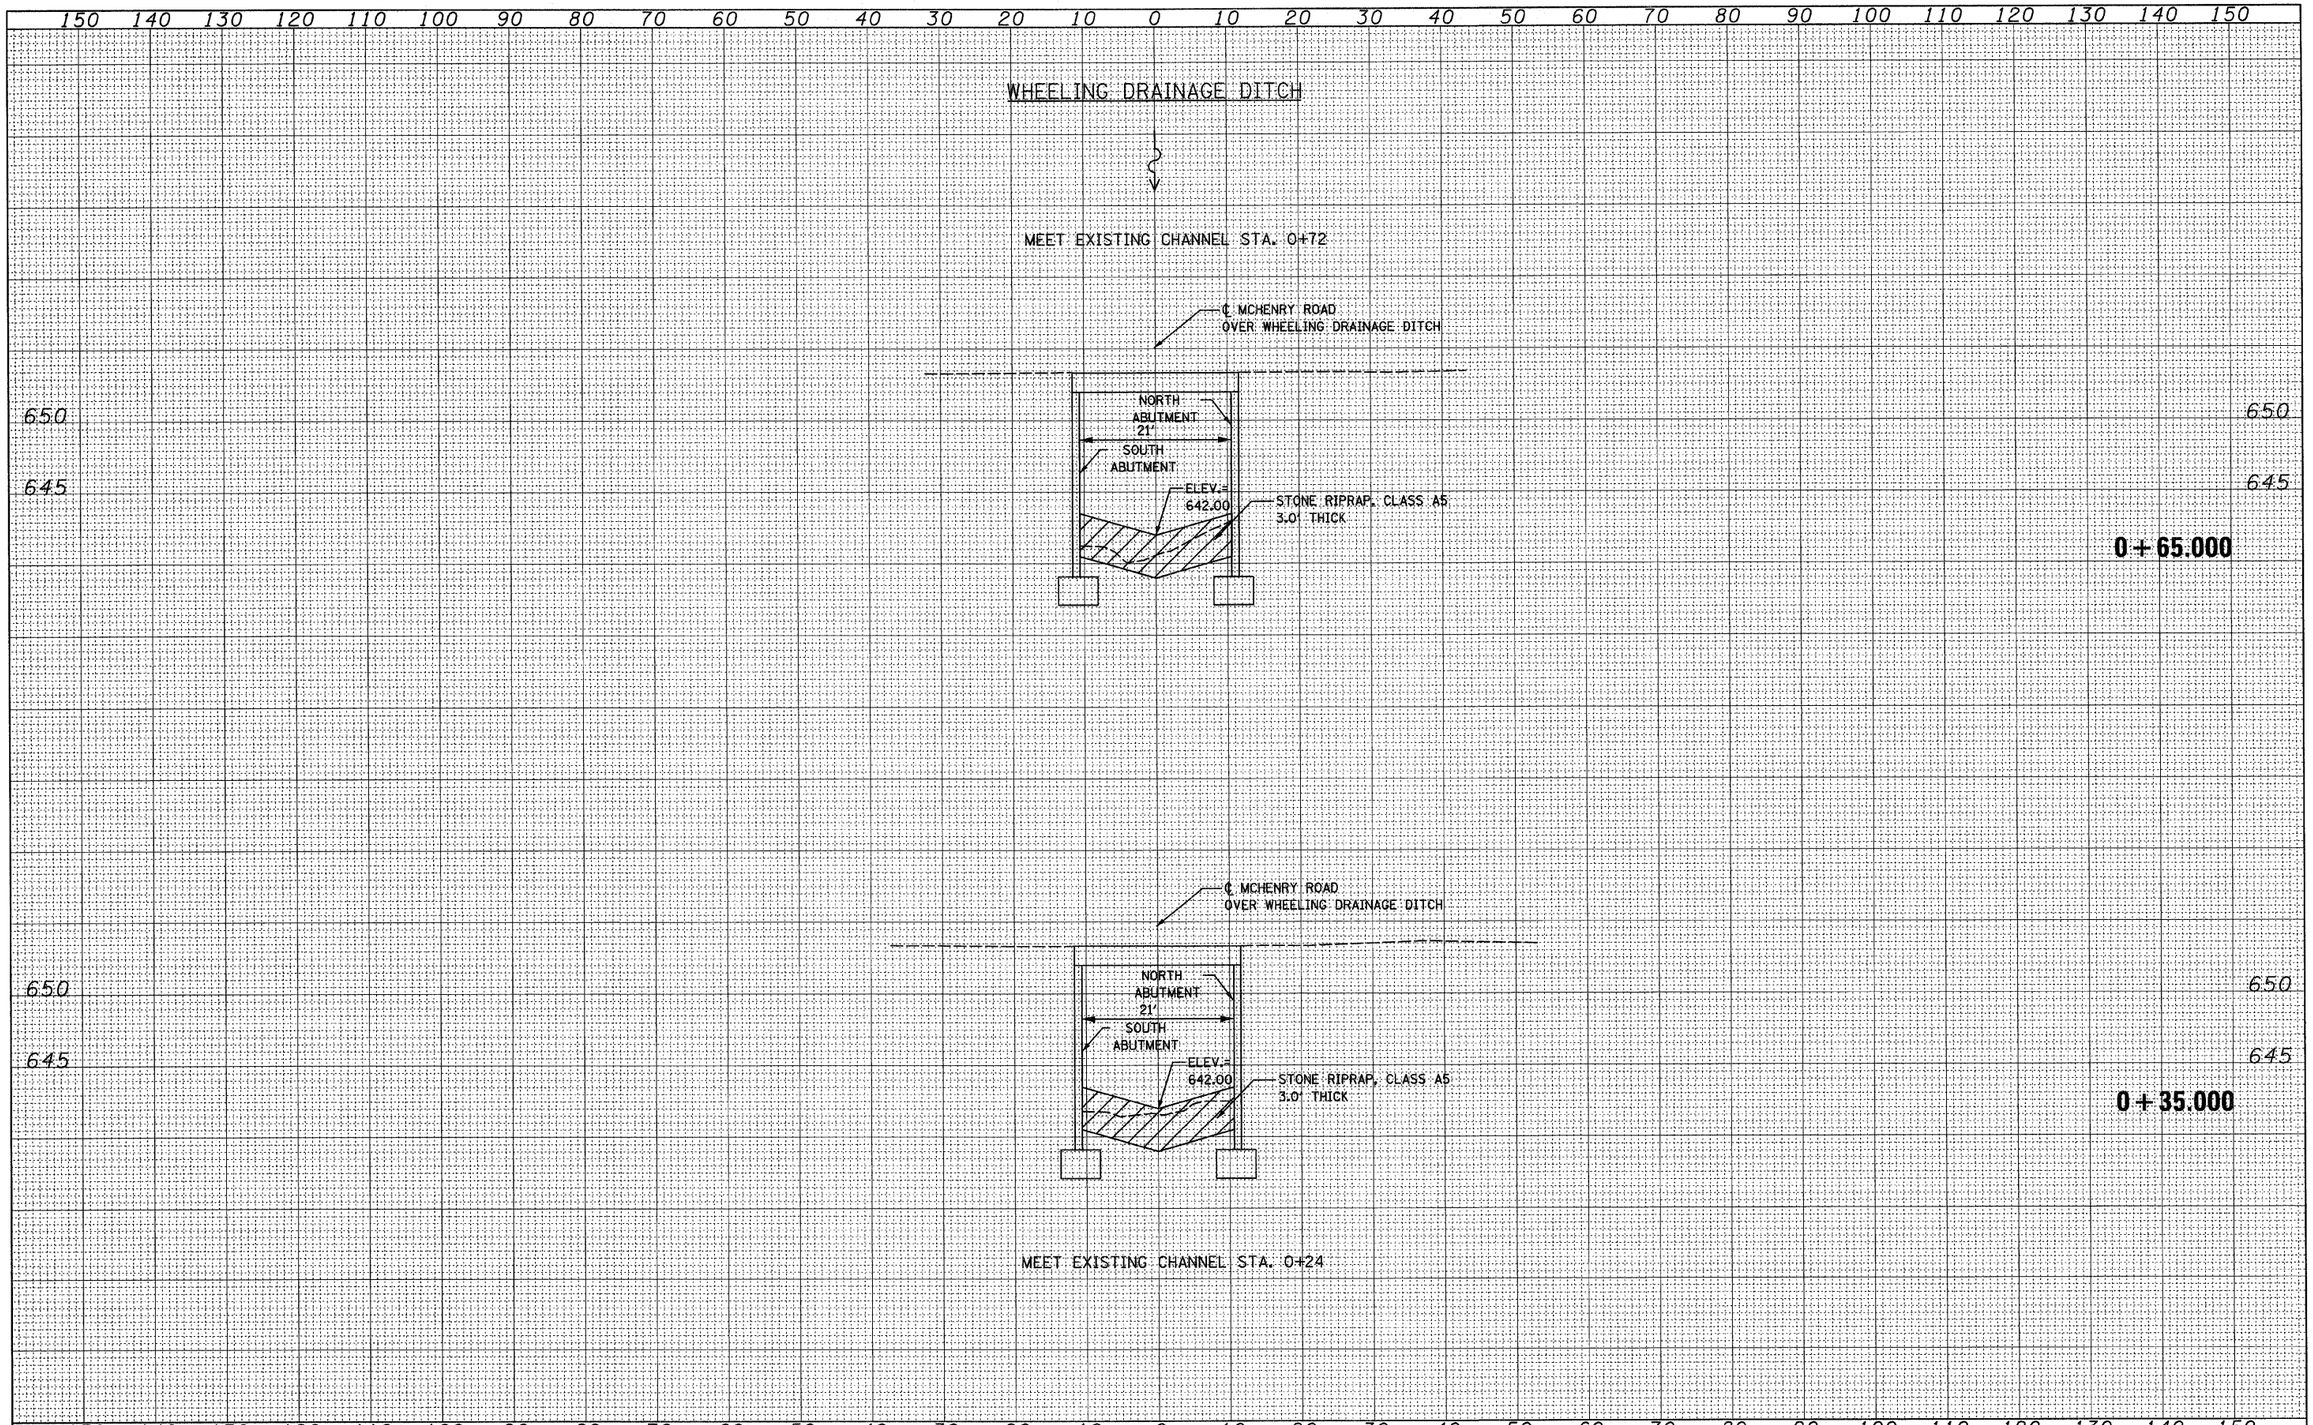

FINAL SURVEY	NOTE BOOK NO.	SURVEYED	PLOTTED	TEMPLATE	AREAS	AREAS CHECKED	BY	DATE

ORIGINAL SURVEY	NOTE BOOK NO.	SURVEYED	PLOTTED	TEMPLATE	AREAS	AREAS CHECKED	BY	DATE

FILE NAME = I:\102467_Bridge Scour\6-McHenry Rd_Wheeling Dr	USER NAME = IDOT	DESIGNED - G.F.L./K.R.K.	REVISED -
	Ditch\CADD Sheets\D160J08-6-sht-xsec.dgn	DRAWN - J.V.	REVISED -
	PLOT SCALE = 10.0000 ' / IN.	CHECKED - E.J.M.	REVISED -
	PLOT DATE = 5/6/2010	DATE - MARCH, 2010	REVISED -

STATE OF ILLINOIS
DEPARTMENT OF TRANSPORTATION

MCHENRY RAOD OVER WHEELING DRAINAGE DITCH

SCALE: 1:10H, 1:5V | SHEET NO. 1 OF 1 SHEETS | STA. 00+35 TO STA. 00+65

F.A. RTE.	SECTION	COUNTY	TOTAL SHEETS	SHEET NO.
VAR.	2009-108 I	COOK/KANE	23	12

CONTRACT NO. 60J08

FED. ROAD DIST. NO. | ILLINOIS | FED. AID PROJECT