F.A.I. RTE.	SECTION	COUNTY	TOTAL SHEETS	SHEET NO.
90/94	2006-034 I	COOK	36	29
STA.		TO STA.		
FED. ROAD DIST. NO. 1	ILLINOIS	FED. AID PROJECT		

60B88

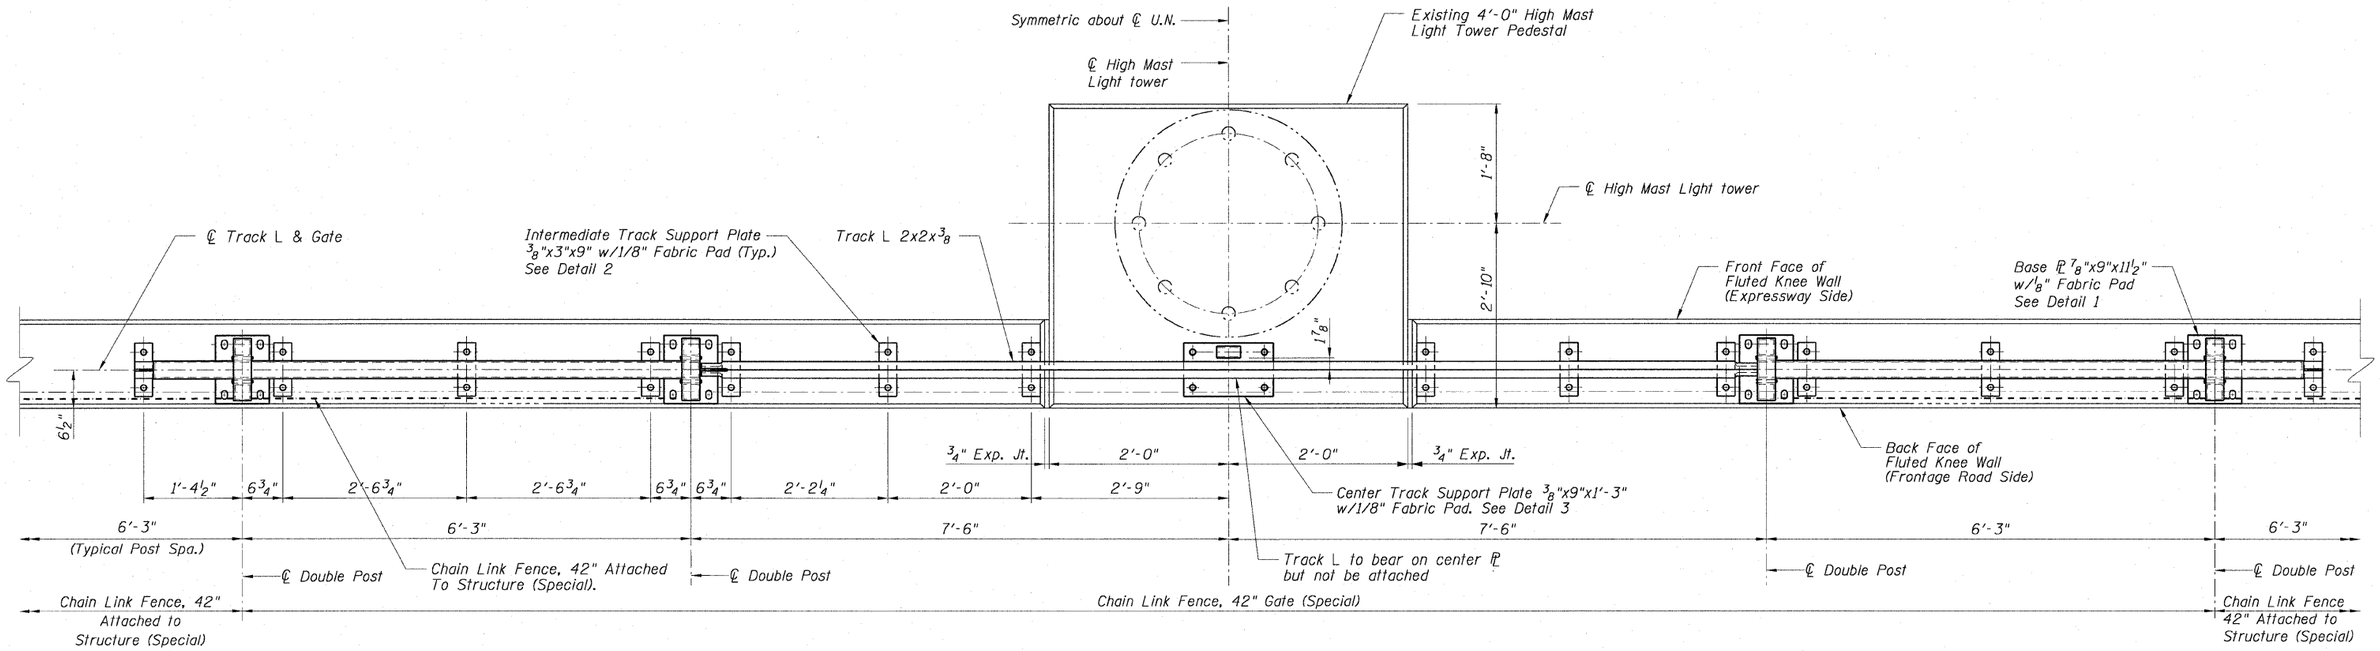

PLAN - GATE IN OPEN POSITION

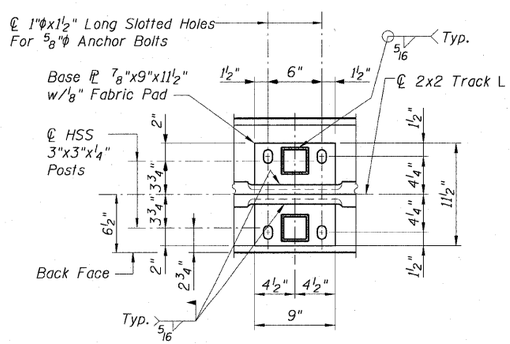

DETAIL 1

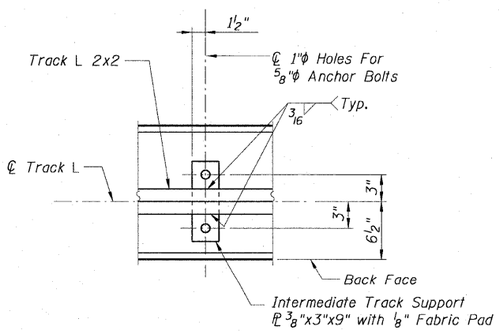

DETAIL 2

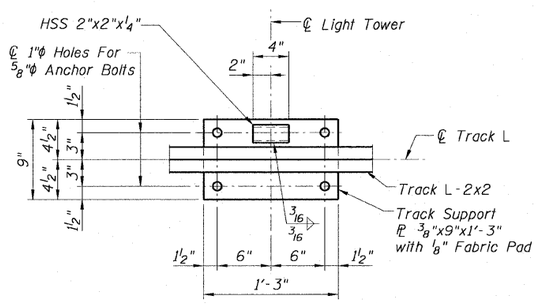

DETAIL 3

NOTES:

1. All Bolts Shall Be Stainless Steel Conforming to ASTM F593 and F594.
2. All Pipes and Bars Shall Be Hot Dipped Galvanized After Fabrication.
3. All Exposed Chain Link Fence, 42" Attached To Structure (Special) and Gate Materials Shall Be Finished With Either Black Vinyl or Powder Coating.
4. F.F. = Front Face
5. B.F. = Back Face
6. For Anchor Bolt Details See Sheet F6.

SHEET F5 of 7

AECOM

REVISIONS	
NAME	DATE

ILLINOIS DEPARTMENT OF TRANSPORTATION
F.A.I. 90/94 (DAN RYAN EXPRESSWAY)

FENCE AND GATES VARIOUS LOCATIONS
(71ST STREET TO 63RD STREET)
TYPICAL PLAN AND DETAILS
CHAIN LINK FENCE, 42" GATE (SPECIAL)
COOK COUNTY

SCALE: None DRAWN BY: FJD
DATE: JANUARY 14, 2009 CHECKED BY: RS

\\uschgifp207\p40468\p40468\struct\28-knee_wall_fence\sht\contract 41\r14100f52a.sht
1/13/2009 2:36:36 PM