F.A.I. RTE.	SECTION	COUNTY	TOTAL SHEETS	SHEET NO.
90/94	2005-071 LS	COOK	39	18
STA.		TO STA.		
FED. ROAD DIST. NO. 1	ILLINOIS	FED. AID PROJECT		

60A77

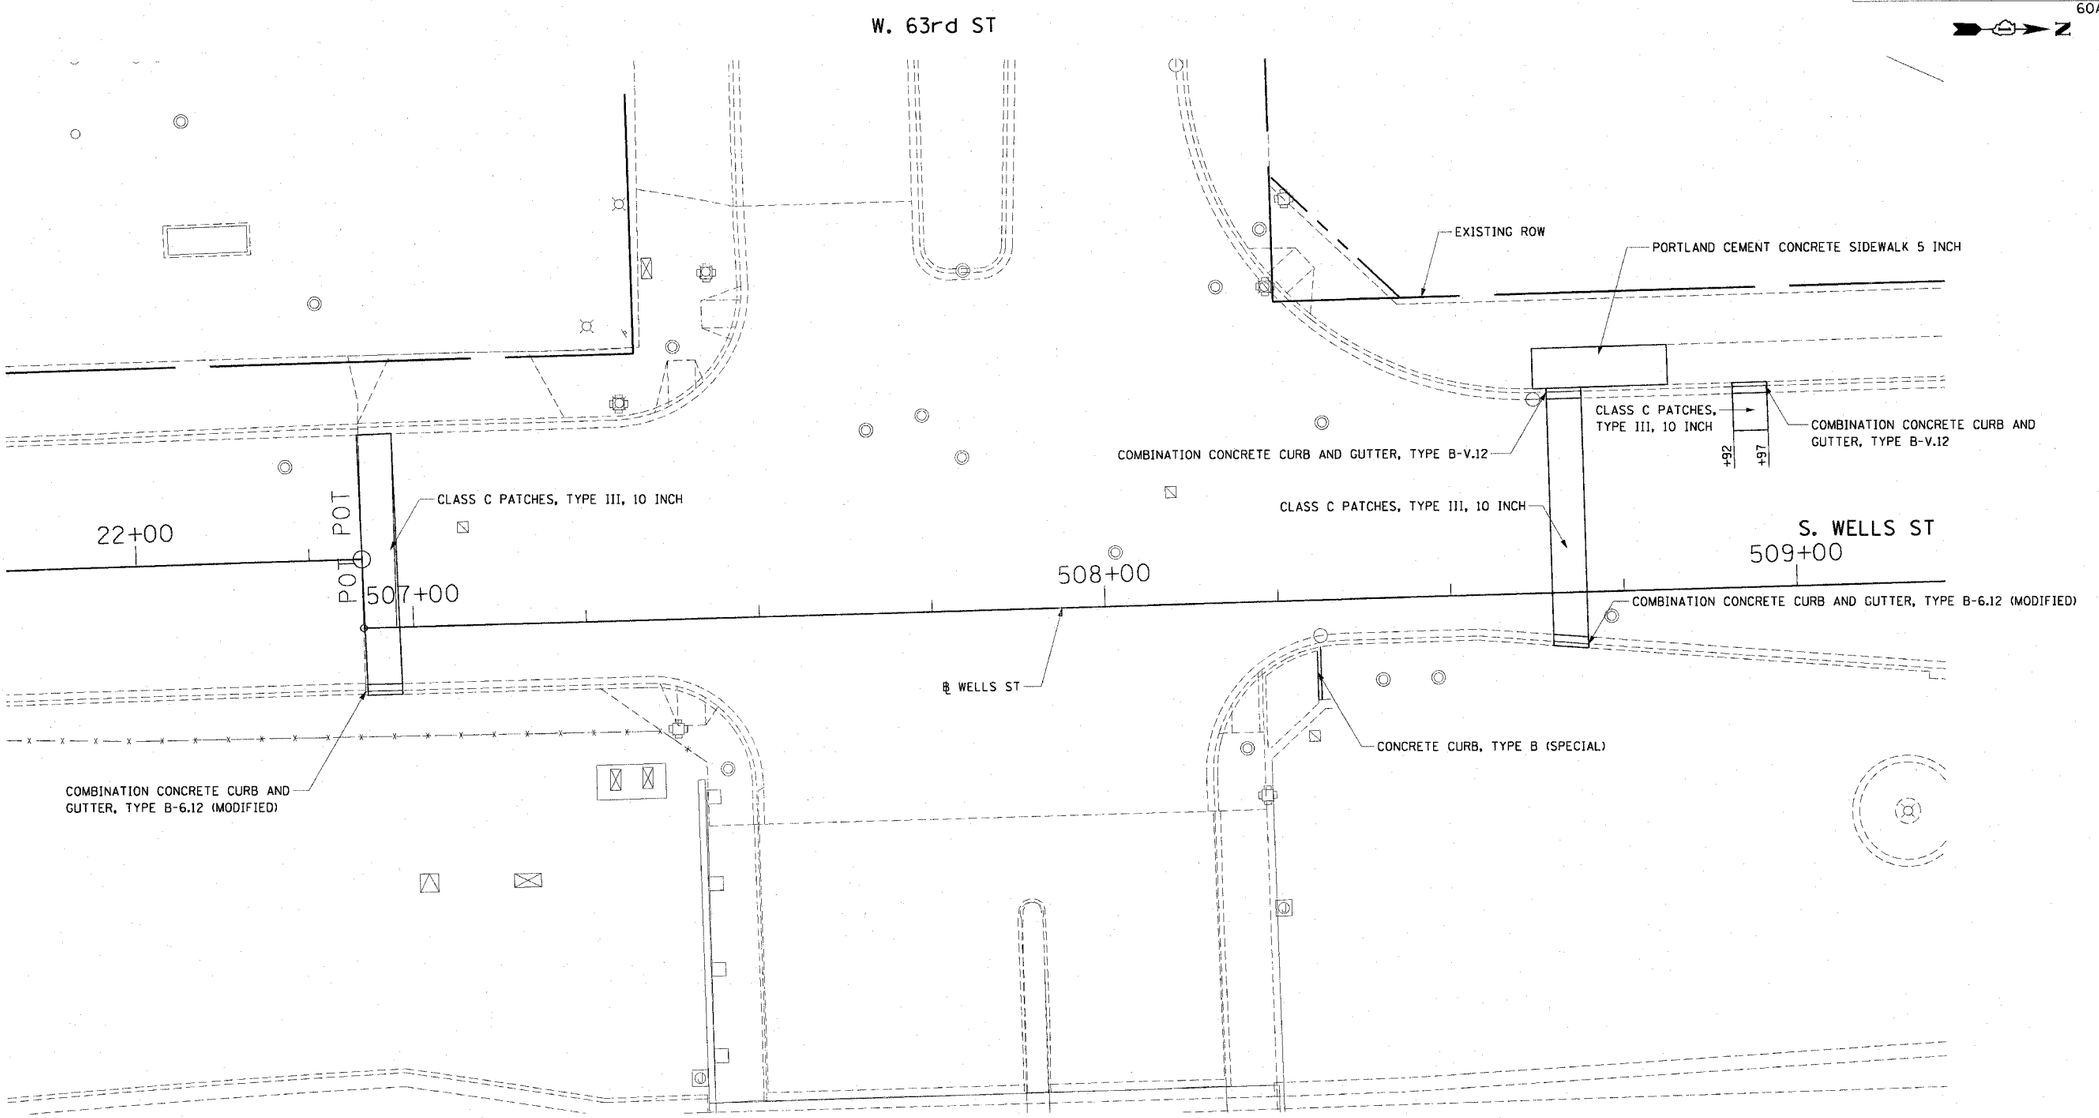

NOTES:

1. SEE ROADWAY REMOVAL PLANS FOR RESTORATION LIMITS.

CTE | AECOM

REVISIONS	
NAME	DATE

ILLINOIS DEPARTMENT OF TRANSPORTATION
F.A.I. 90/94 (DAN RYAN EXPRESSWAY)
63RD STREET GATEWAY LANDSCAPING AND IRRIGATION

PROPOSED ROADWAY PLANS

SCALE: 1"=10'
DATE: MAY 02, 2008
DRAWN BY: RMG
CHECKED BY: JAL

05/01/2008 03:49:30 PM