SECTION 30, TOWNSHIP 37, RANGE 14

F. A. U. RTE.	SECTION	COUNTY	TOTAL SHEETS	SHEET NO
2855	08-00057-00-RS	COOK	11	04
STA. 10+77.25		TO STA. 36+23.96		
FED. ROAD DIST. NO.	ILLINOIS	FED. AID PROJECT		

CONTRACT #63043

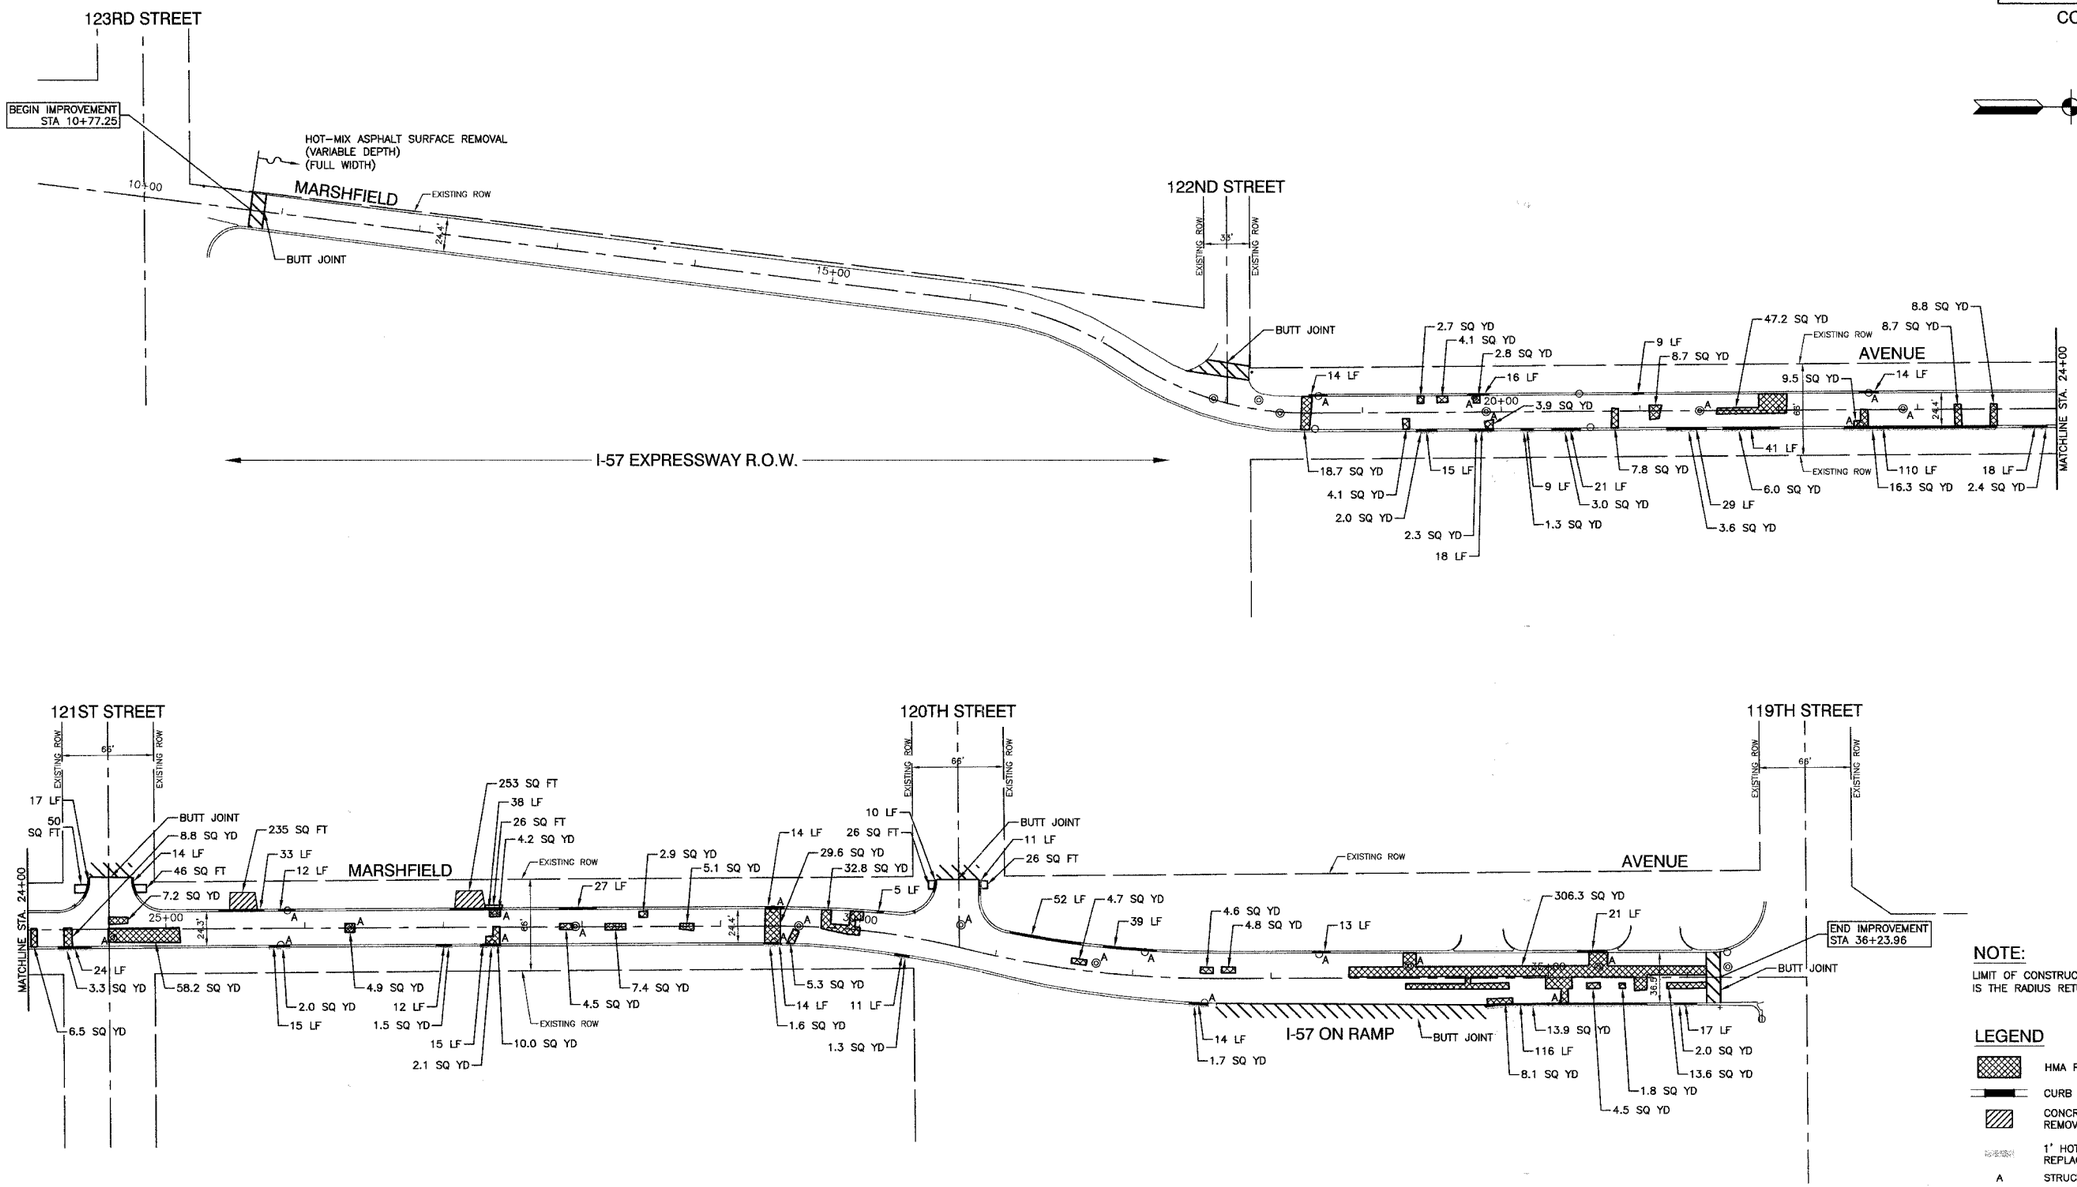

NOTE:

LIMIT OF CONSTRUCTION ON ALL SIDE STREETS IS THE RADIUS RETURN PLUS 10' BUTT JOINT

LEGEND

- HMA PAVEMENT REPAIR
- CURB REMOVAL
- CONCRETE DRIVEWAY REMOVAL AND REPLACEMENT
- 1' HOT MIX ASPHALT REMOVAL AND REPLACEMENT BEHIND CURB AND GUTTER
- A — STRUCTURE TO BE ADJUSTED

REVISIONS	
NAME	DATE

ILLINOIS DEPARTMENT OF TRANSPORTATION

MARSHFIELD AVENUE STREET RESURFACING PLAN SHEET

SCALE: VERT. NA HORIZ. 1"=50'

DRAWN BY EDG

DATE 05/07/08

CHECKED BY RS

ROBINSON ENGINEERING, LTD.
17200 SOUTH PARK AVENUE SOUTH HOLLAND, ILLINOIS 60473
(708) 331-6100 FAX (708) 331-3526
ILLINOIS DESIGN FIRM REGISTRATION NO. 184001126.

07814-PLAN-01 - P01