RTE.	SECTION	COUNTY	TOTAL SHEETS	SHEET NO
CS #900	05-00205-00-BR	MACON	23	5
STA. 10+00.00		TO STA. 24+00.00		
FED. ROAD DIST. NO.	ILLINOIS	PROJECT: BRM-5169(40)		

CONTRACT NO. 95542

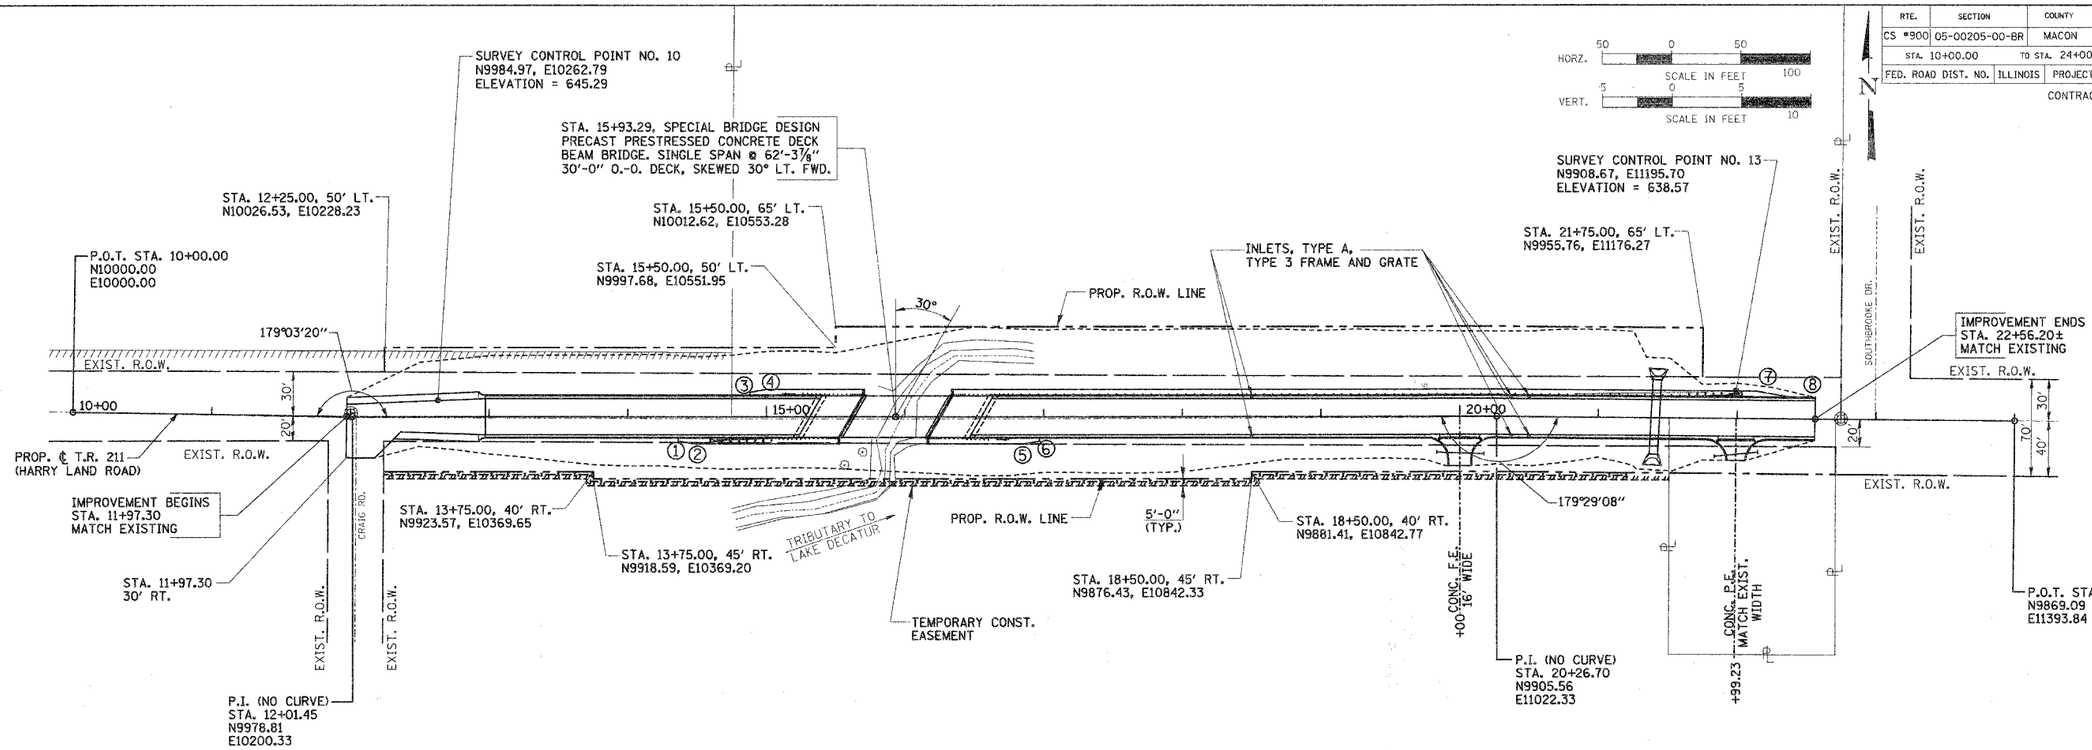

INLETS, TYPE A

STA. 15+00.00, 14.66' RT.
STA. 15+00.00, 14.66' LT.
STA. 18+50.00, 14.66' RT.
STA. 18+50.00, 14.66' LT.
STA. 20+37.00, 14.66' RT.
STA. 20+37.00, 14.66' LT.
STA. 20+50.00, 14.66' RT.
STA. 20+50.00, 14.66' LT.

PROPOSED STRUCTURE LAYOUT

WEST ABUTMENT

BK. OF W. ABUT. STA. 15+60.69
N9946.93, E10558.16

℄ W. ABUT. STA. 15+62.13
N9946.80, E10559.59

EAST ABUTMENT

BK. OF E. ABUT. STA. 16+25.89
N9941.14, E10623.11

℄ E. ABUT. STA. 16+24.45
N9941.27, E10621.67

SHOULDER WIDENING FOR GUARDRAIL TERMINALS

① STA. 14+36.43, 17.58' RT.
② STA. 14+48.43, 19.58' RT.
③ STA. 14+88.00, 17.58' LT.
④ STA. 15+00.00, 19.58' LT.
⑤ STA. 16+85.00, 19.58' RT.
⑥ STA. 16+97.00, 17.58' RT.
⑦ STA. 22+14.00, 19.6'± LT.
⑧ STA. 22+38.00, 15.6'± LT.

NOTE:
FOR TIE POINTS AND BENCHMARK LOCATION,
SEE SHEET 4 OF 23.

HORIZONTAL LAYOUT

PLAN
SURVEYED
PLOTTED
ALIGNMENT CHECKED
BL VERIFIED
CADD FILE NAME
NOTE BOOK NO.
BY
DATE

PROFILE
SURVEYED
PLOTTED
GRADES CHECKED
BL VERIFIED
STRUCTURE NOTATIONS CHKD
NOTE BOOK NO.
BY
DATE