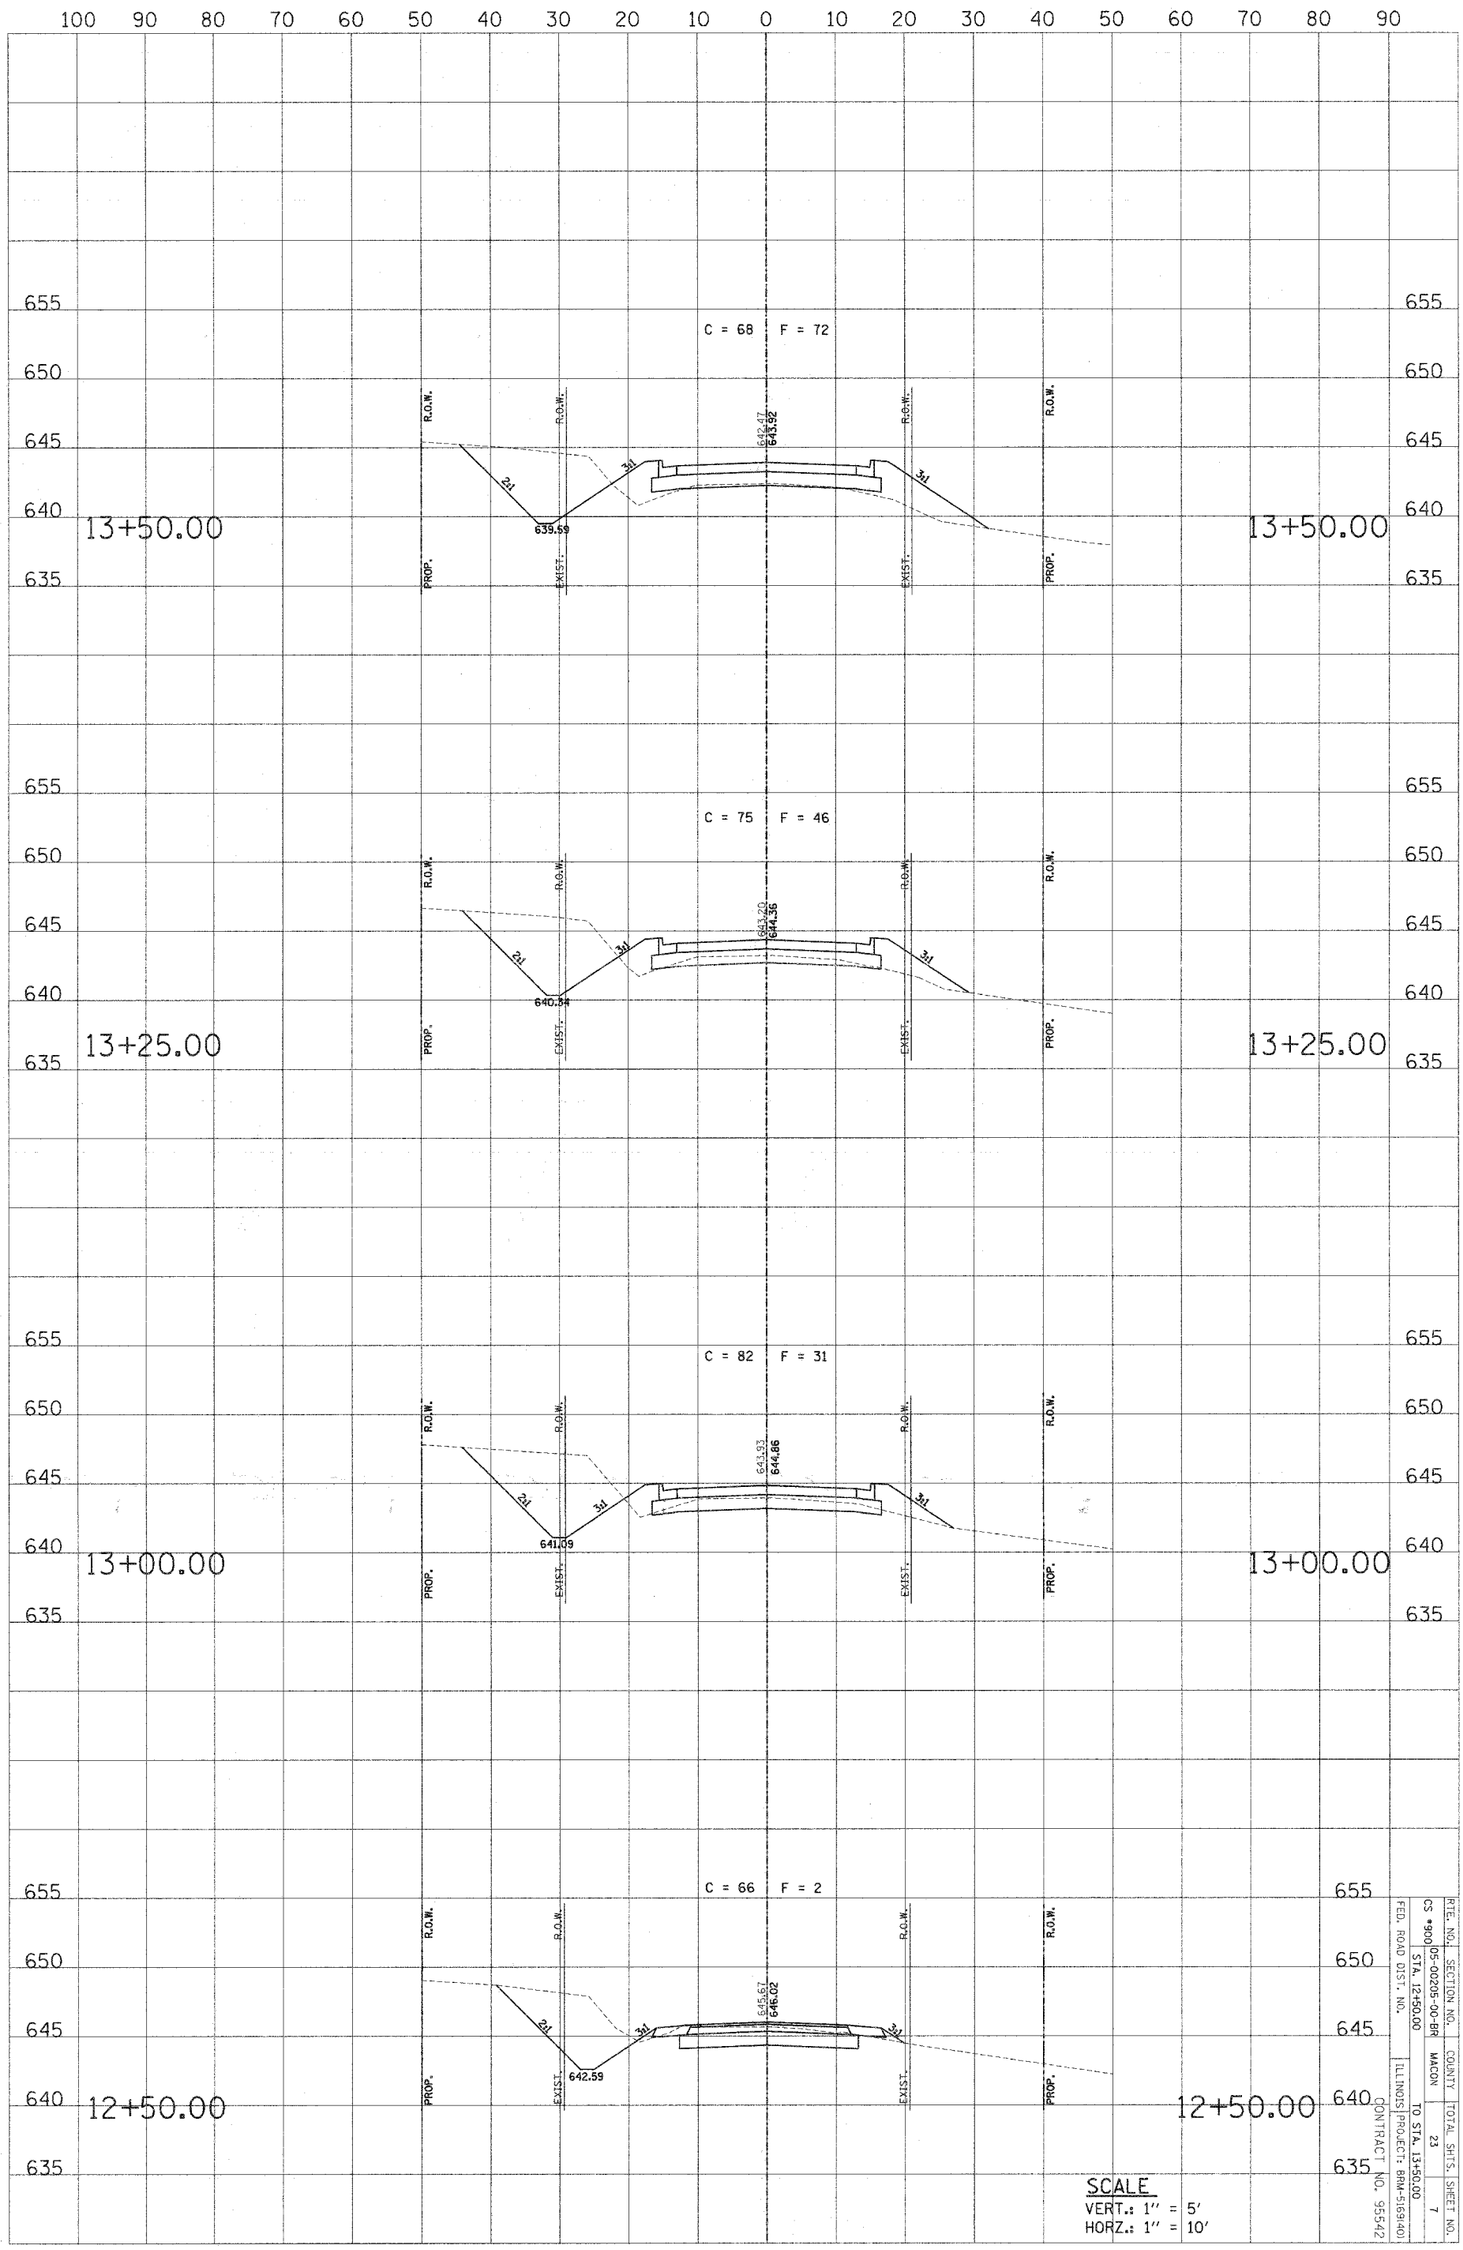

RTE. NO.	SECTION NO.	COUNTY	TOTAL SHTS.	SHEET NO.
CS *900	05-00205-00-BR	MACON	23	7
FED. ROAD DIST. NO.	STA. 12+50.00	TO STA. 13+50.00		
ILLINOIS	PROJECT BRM-5169(401)			

CONTRACT NO. 35542