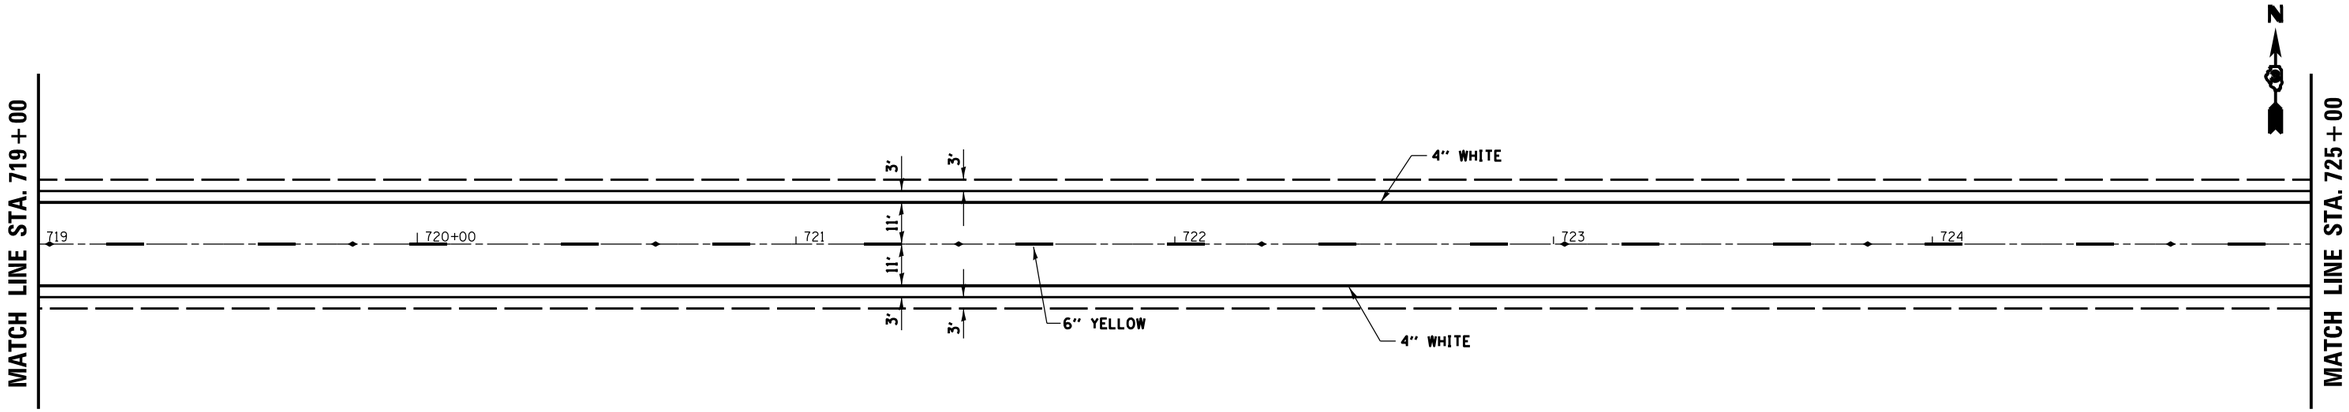


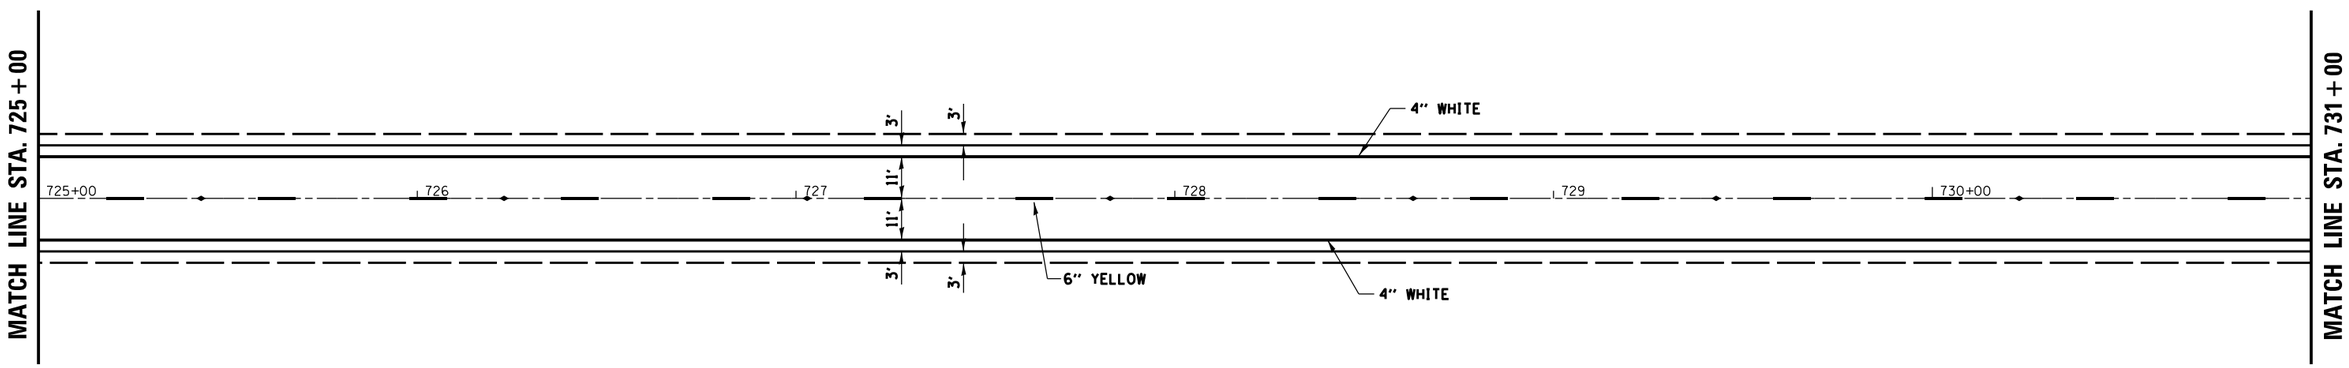


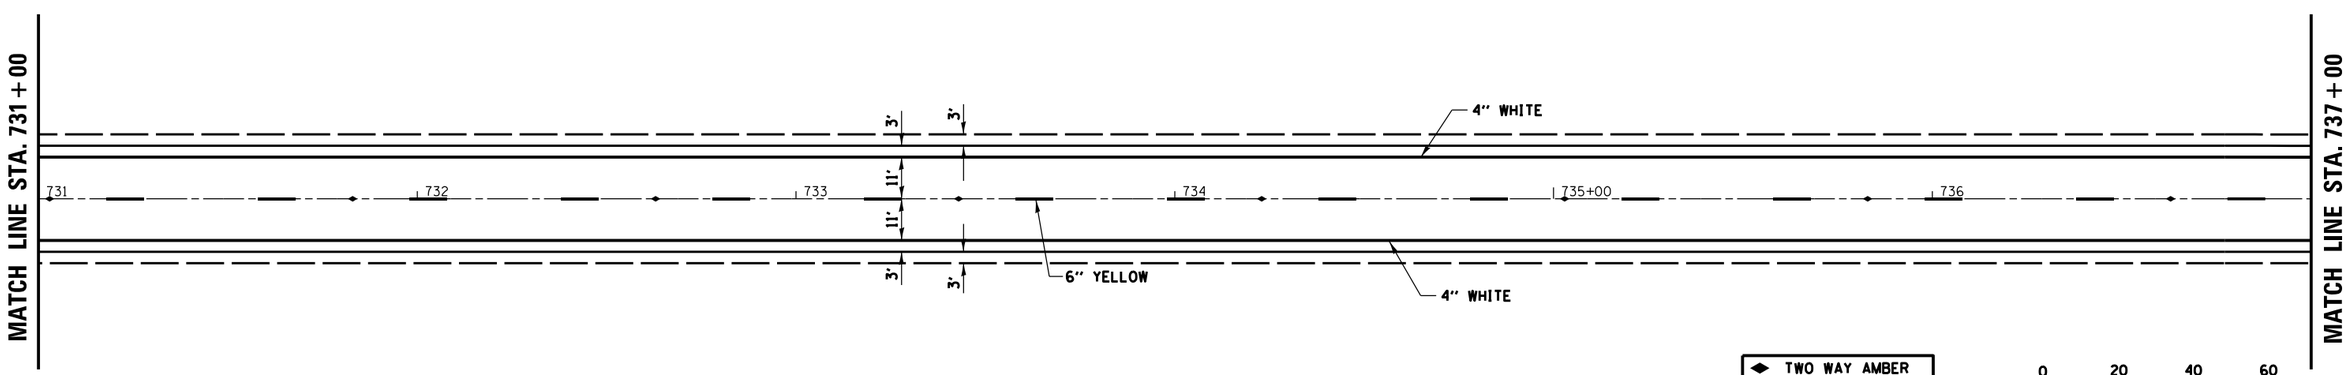


◆ TWO WAY AMBER
◁ ONE WAY CRYSTAL

0 20 40 60
SCALE IN FEET

| | | | |
|---|---|---|---|
| FILE NAME = $FILEL$ | USER NAME = $USER$ | DESIGNED - | REVISED - |
| | | DRAWN - | REVISED - |
| | PLOT SCALE = $SCALE$ | CHECKED - | REVISED - |
| | PLOT DATE = $DATE$ | DATE - | REVISED - |

STATE OF ILLINOIS
DEPARTMENT OF TRANSPORTATION

PAVEMENT MARKING

SCALE: | SHEET OF SHEETS | STA. 719+00 TO STA. 737+00

| F.A.P. RTE. | SECTION | COUNTY | TOTAL SHEETS | SHEET NO. |
|---|---|---|---|---|
| 573 | (116)RS-5 | DEKALB | 43 | 26 |

CONTRACT NO. 66812

ILLINOIS FED. AID PROJECT