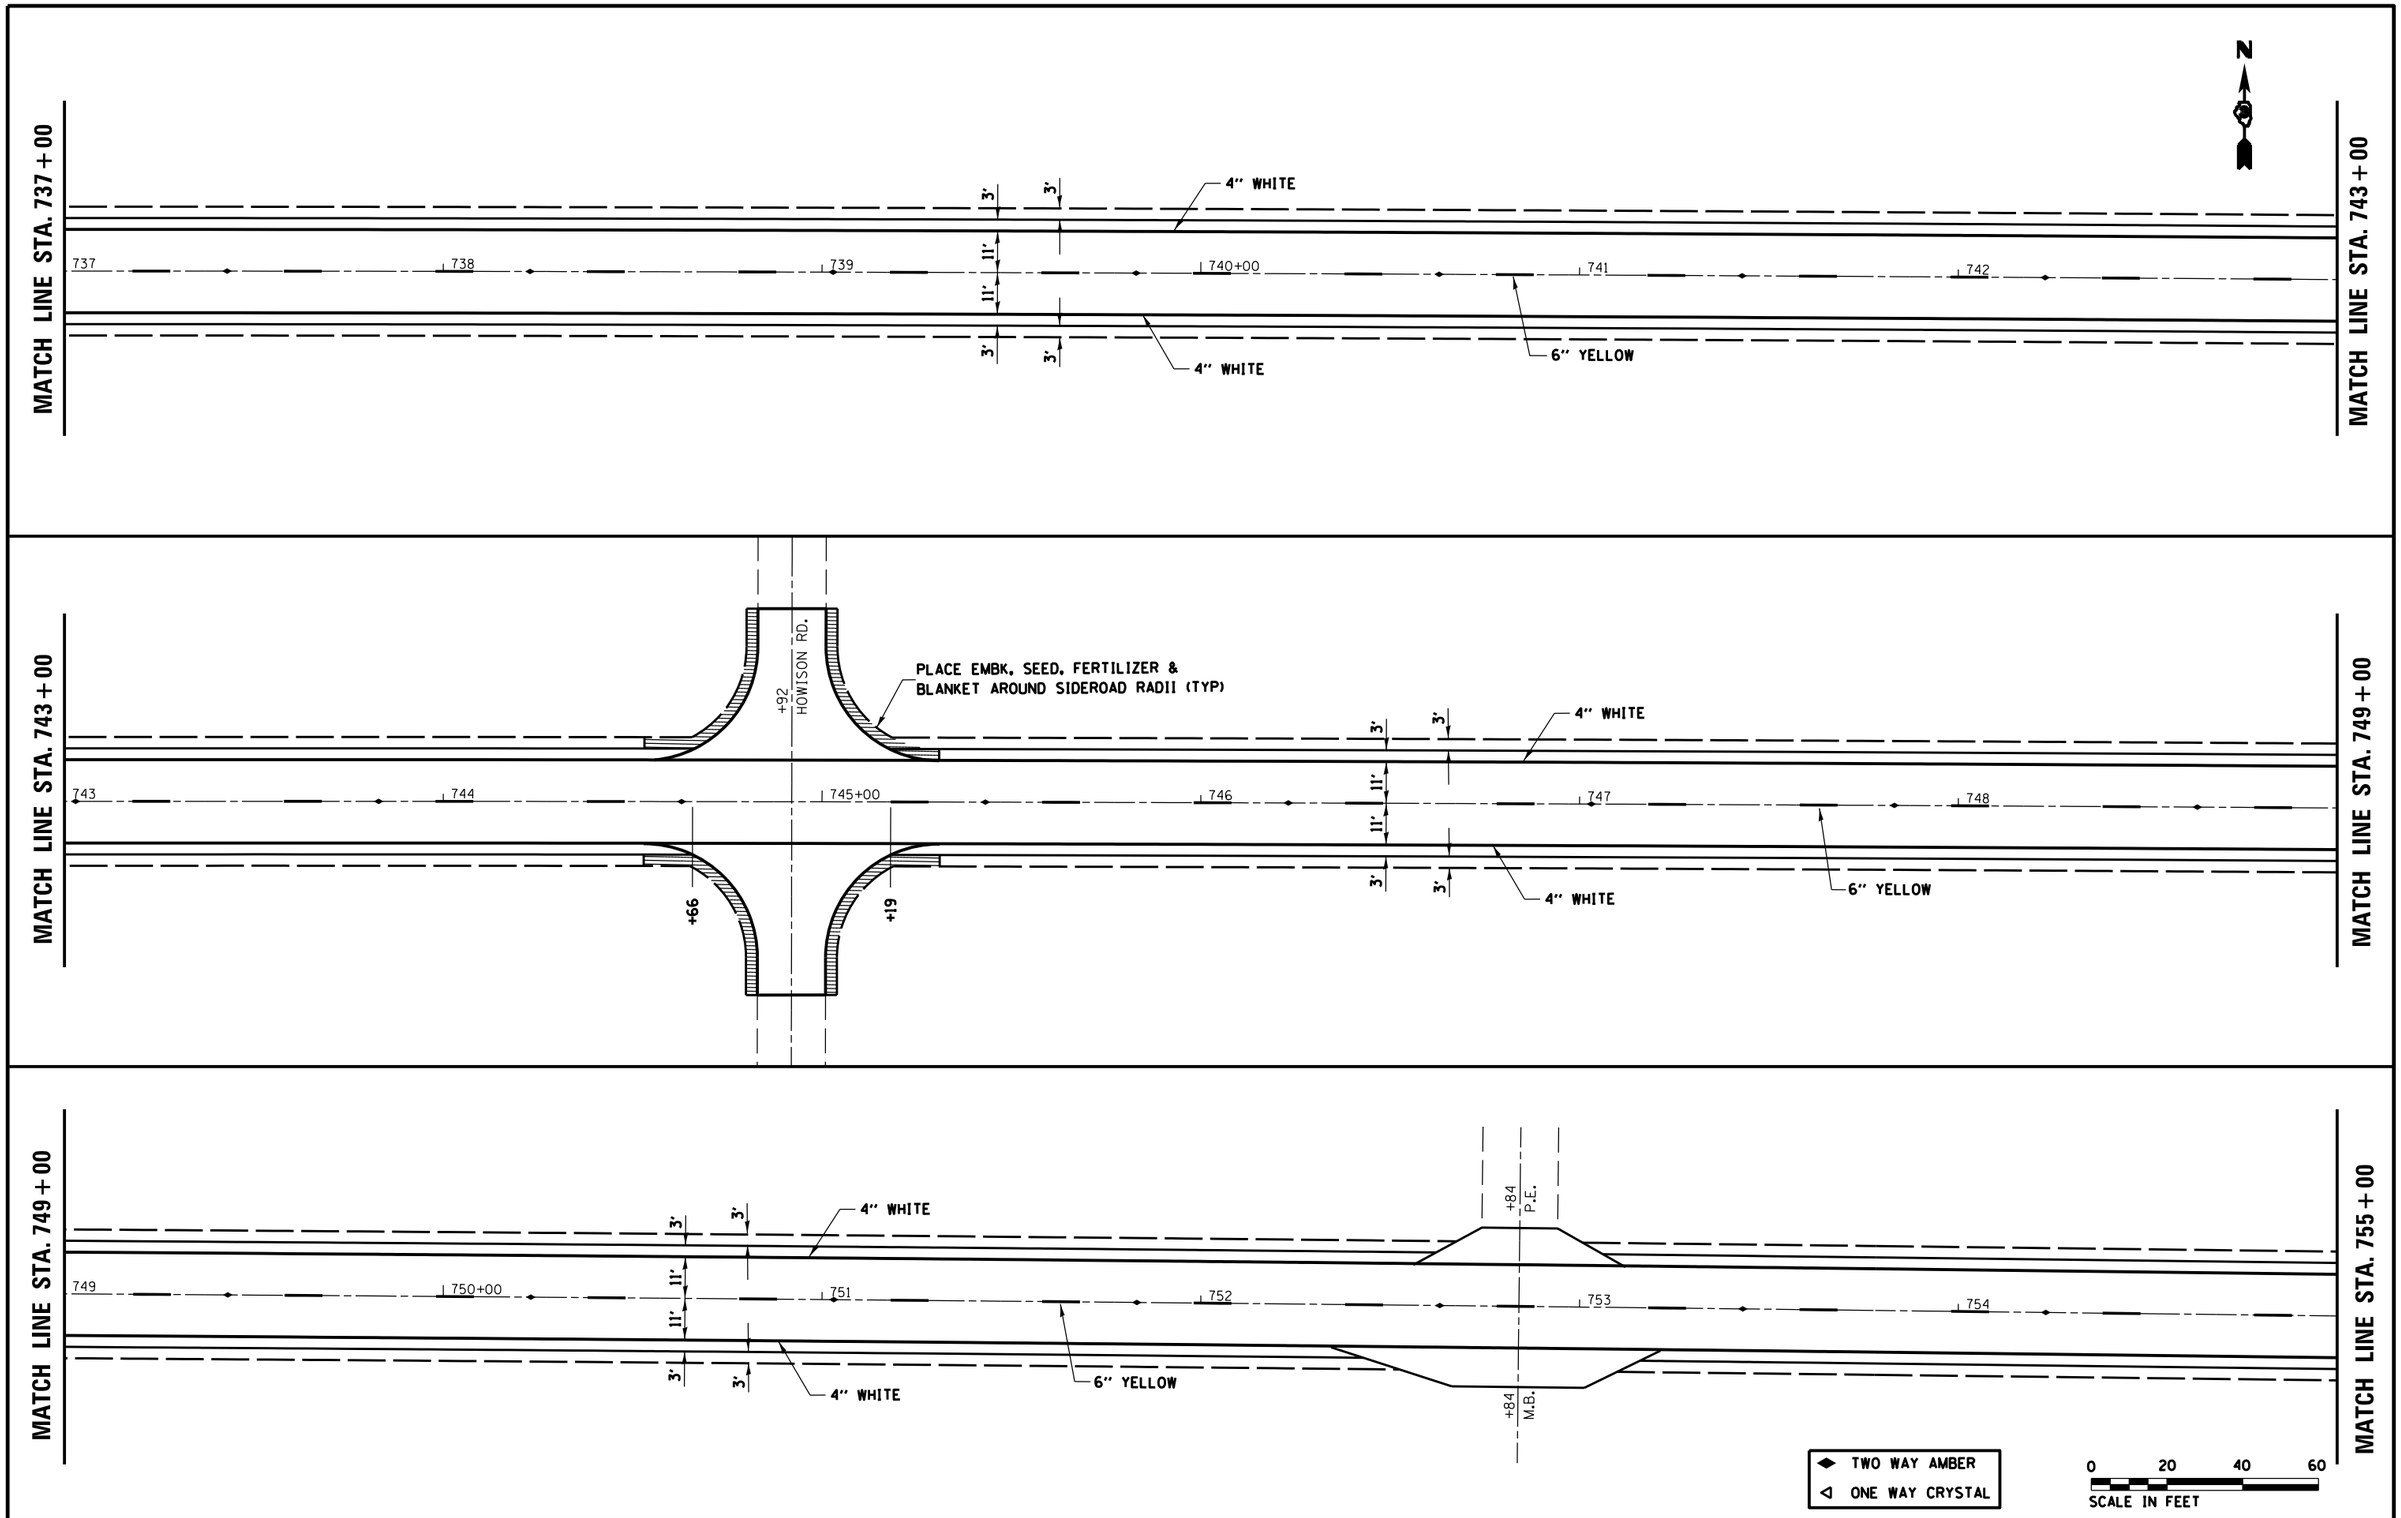

FILE NAME = $FILEL$	USER NAME = $USER$	DESIGNED -	REVISED -	STATE OF ILLINOIS DEPARTMENT OF TRANSPORTATION	PAVEMENT MARKING	F.A.P. RTE.	SECTION	COUNTY	TOTAL SHEETS	SHEET NO.
		DRAWN -	REVISED -			573	(116)RS-5	DEKALB	43	27
	PLOT SCALE = $SCALE$	CHECKED -	REVISED -					CONTRACT NO. 66B12		
	PLOT DATE = $DATE$	DATE -	REVISED -		SCALE: SHEET OF SHEETS STA. 737+00 TO STA. 755+00		ILLINOIS FED. AID PROJECT			