CIVIL ENGINEERING CONSULTANTS
RWA
Regina Webster & Associates, Inc.
8619 W. Bryn Mawr Ave., Suite 602
Chicago, IL 60631-3551
773-283-2600 Fax: 773-283-2602
www.RWAengineers.com

BODY

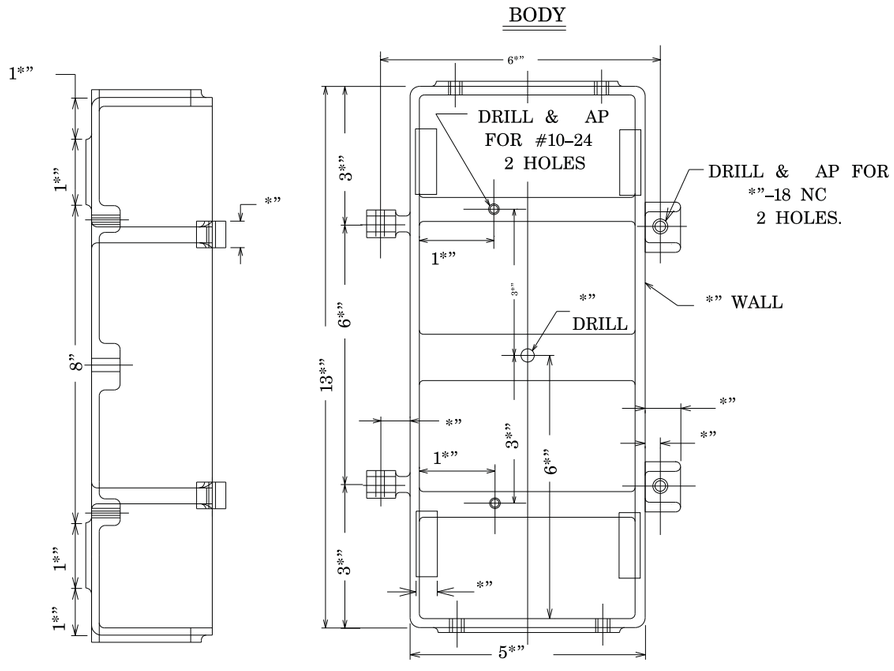

DOOR

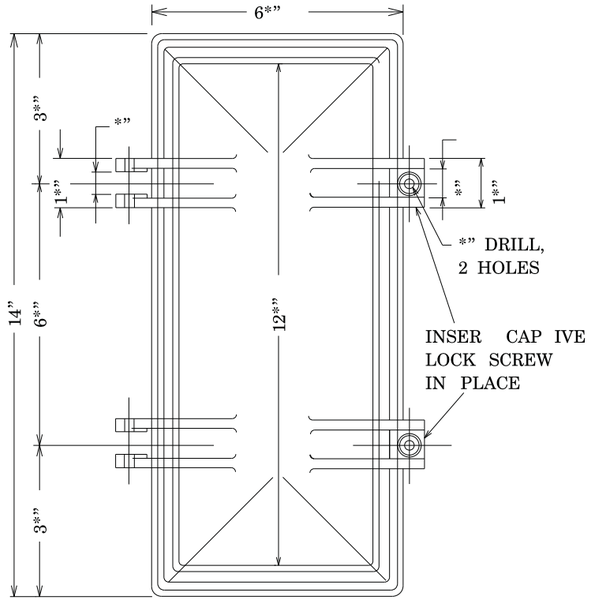

MOUN ING BRACKE

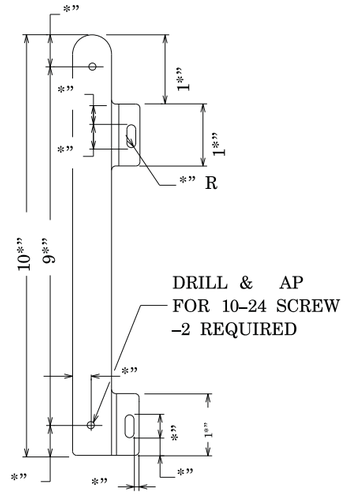

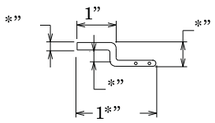

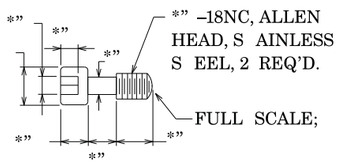

LOCK SCREW

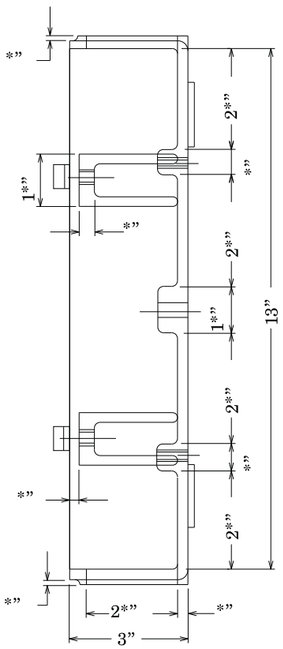

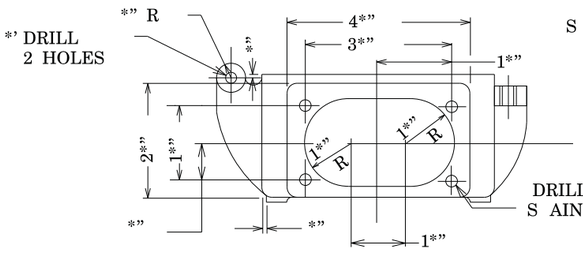

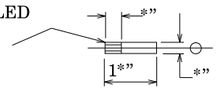

SPONGE NEOPRENE GASKE *" x*" CEMEN ED IN PLACE AF ER PAIN ING OF JUNC ION BOX & DOOR.

DRILL FOR*" HINGE PIN–DRIVE FI .

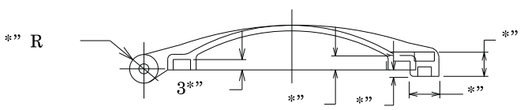

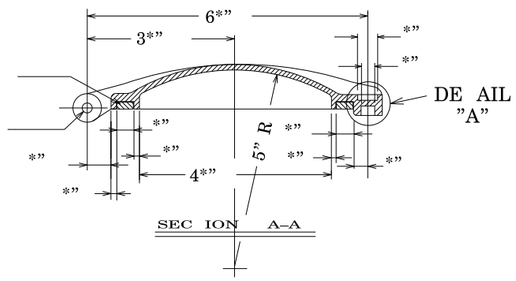

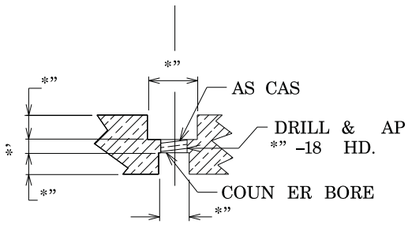

DE AIL "A"

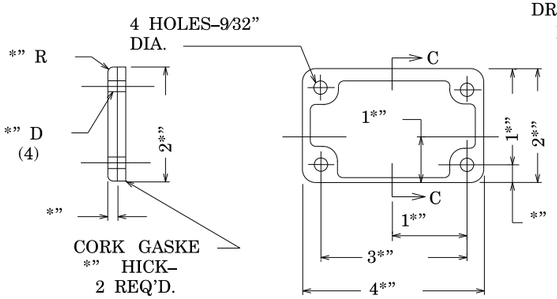

FLA PLA E

MA ERIAL:

BODY, DOOR & FLA PLA E– CAS ALUM. ALLOY
MOUN ING BRACKE –ALUMINUM ALLOY
SCREWS & HINGE PINS–S ANLESS S EEL.

NO E:

CORK GASKE ING *" HICK, O BE FURNISHED BE WEEN FLA PLA E AND BODY.

A	11-15-96	REDRAW
	DA E	

MP.

JUNC ION BOX FOR RAFFIC & FIRE ALARM

832

FILE NAME = K:\Projects\11047\DesignCAD\Sheet Files\63DETAIL5.dgn	USER NAME = $USER$	DESIGNED - KMM	REVISED -
		DRAWN - LV	REVISED -
	PLOT SCALE = $SCALE$	CHECKED - JDH	REVISED -
	PLOT DATE = 5/15/2013	DATE - 02-22-2012	REVISED -

STATE OF ILLINOIS
DEPARTMENT OF TRANSPORTATION

63RD STREET OVER DAN RYAN EXPRESSWAY
CDOT STANDARD DETAILS

SCALE: N.T.S. | SHEET NO. OF SHEETS | STA. | TO STA.

F.A.I RTE.	SECTION	COUNTY	TOTAL SHEETS	SHEET NO.
94	1920-B	COOK	137	39
		CONTRACT NO. 60J15		
	ILLINOIS FED. AID PROJECT			