EXIST. CURVE C2
PI STA. = 12+62.92
Δ = 17° 15′ 33″ (RT)
D = 7° 17′ 18″
R = 786.12′
T = 119.30′
L = 236.80′
E = 9.00′
e = _____
T.R. = _____
S.E. RUN = _____
P.C. STA. = 11+43.61
P.T. STA. = 13+80.41

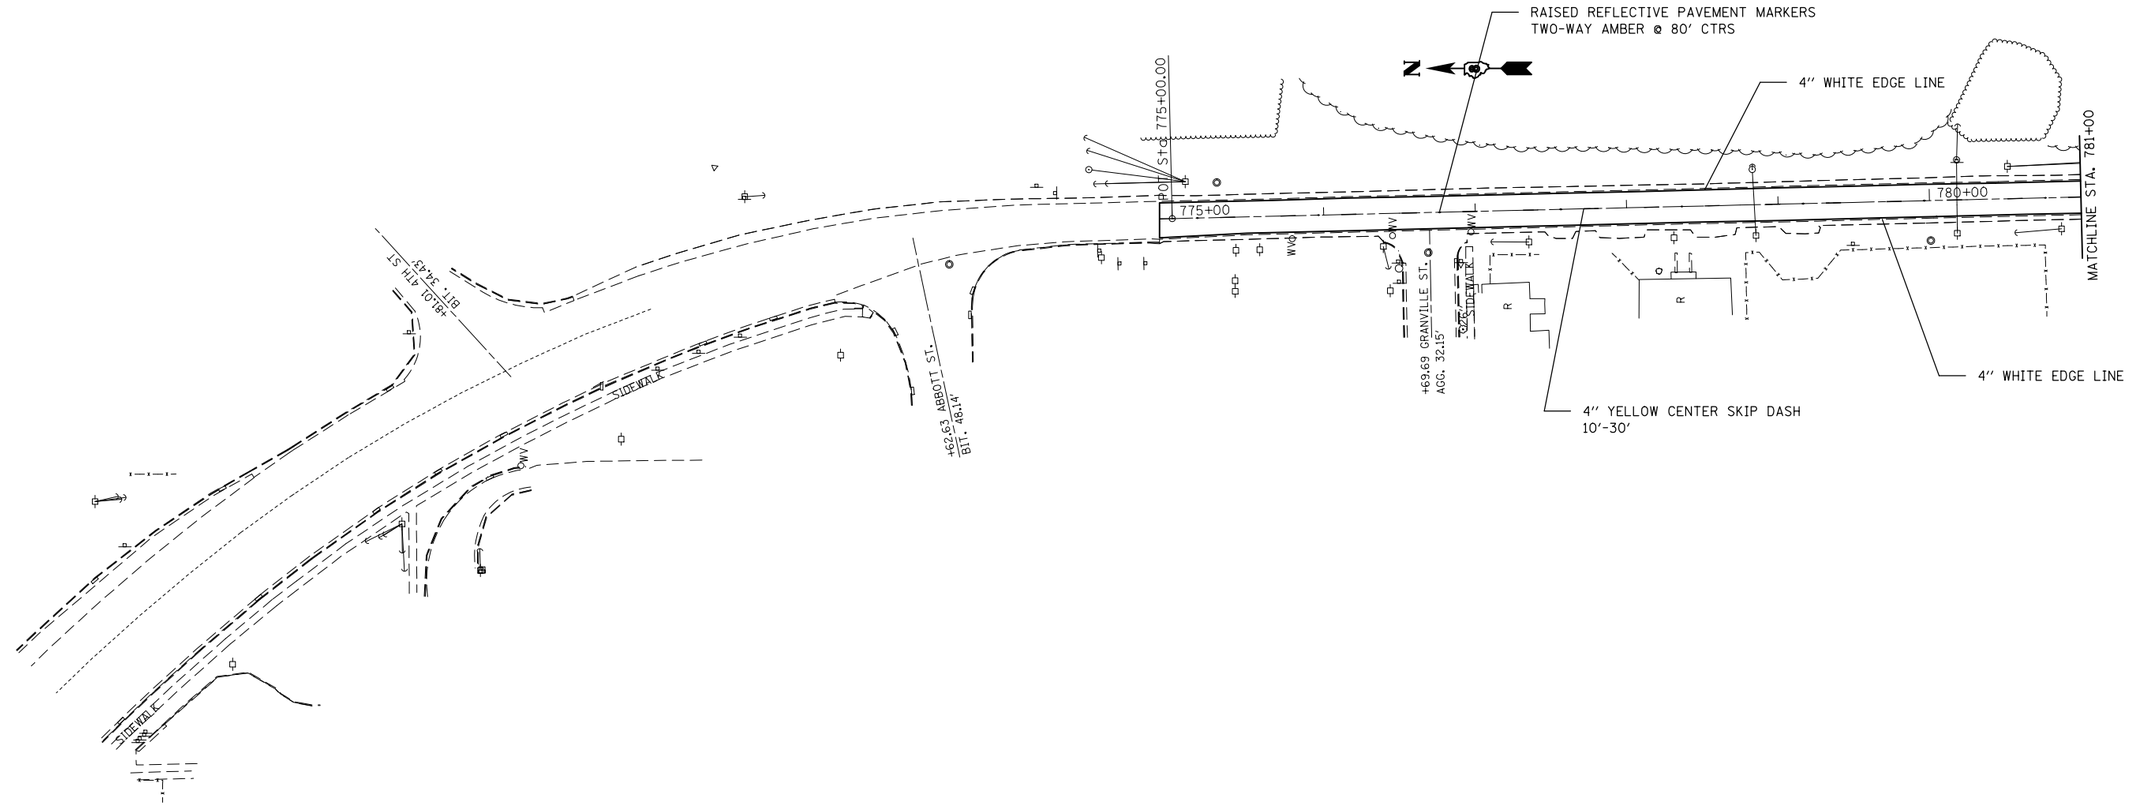

*ST. CLAIR AND MADISON

FILE NAME = c:\pw_work\pwidot\millerraj\d0338686\d876g36-sht-pmk.dgn	USER NAME = millerraj	DESIGNED -	REVISED -
	PLOT SCALE = 100.0000 ′ / in.	DRAWN -	REVISED -
$MODELNAME$	PLOT DATE = 5/10/2013	CHECKED -	REVISED -
		DATE -	REVISED -

STATE OF ILLINOIS
DEPARTMENT OF TRANSPORTATION

PAVEMENT MARKING

SCALE: 50 | SHEET OF SHEETS | STA. | TO STA.

F.A.U. RTE.	SECTION	COUNTY	TOTAL SHEETS	SHEET NO.
9166	510RS-3, 90RS-1	*	34	23
		CONTRACT NO. 76G36		
	ILLINOIS FED. AID PROJECT			