CONTRACT NO. 60C22

F.A.I. RTE.	SECTION	COUNTY	TOTAL SHEETS	SHEET NO.
55	2007-003 I	WILL	44	21
STA.	TO STA.			
FED. ROAD DIST. NO.	ILLINOIS	FED. AID PROJECT		

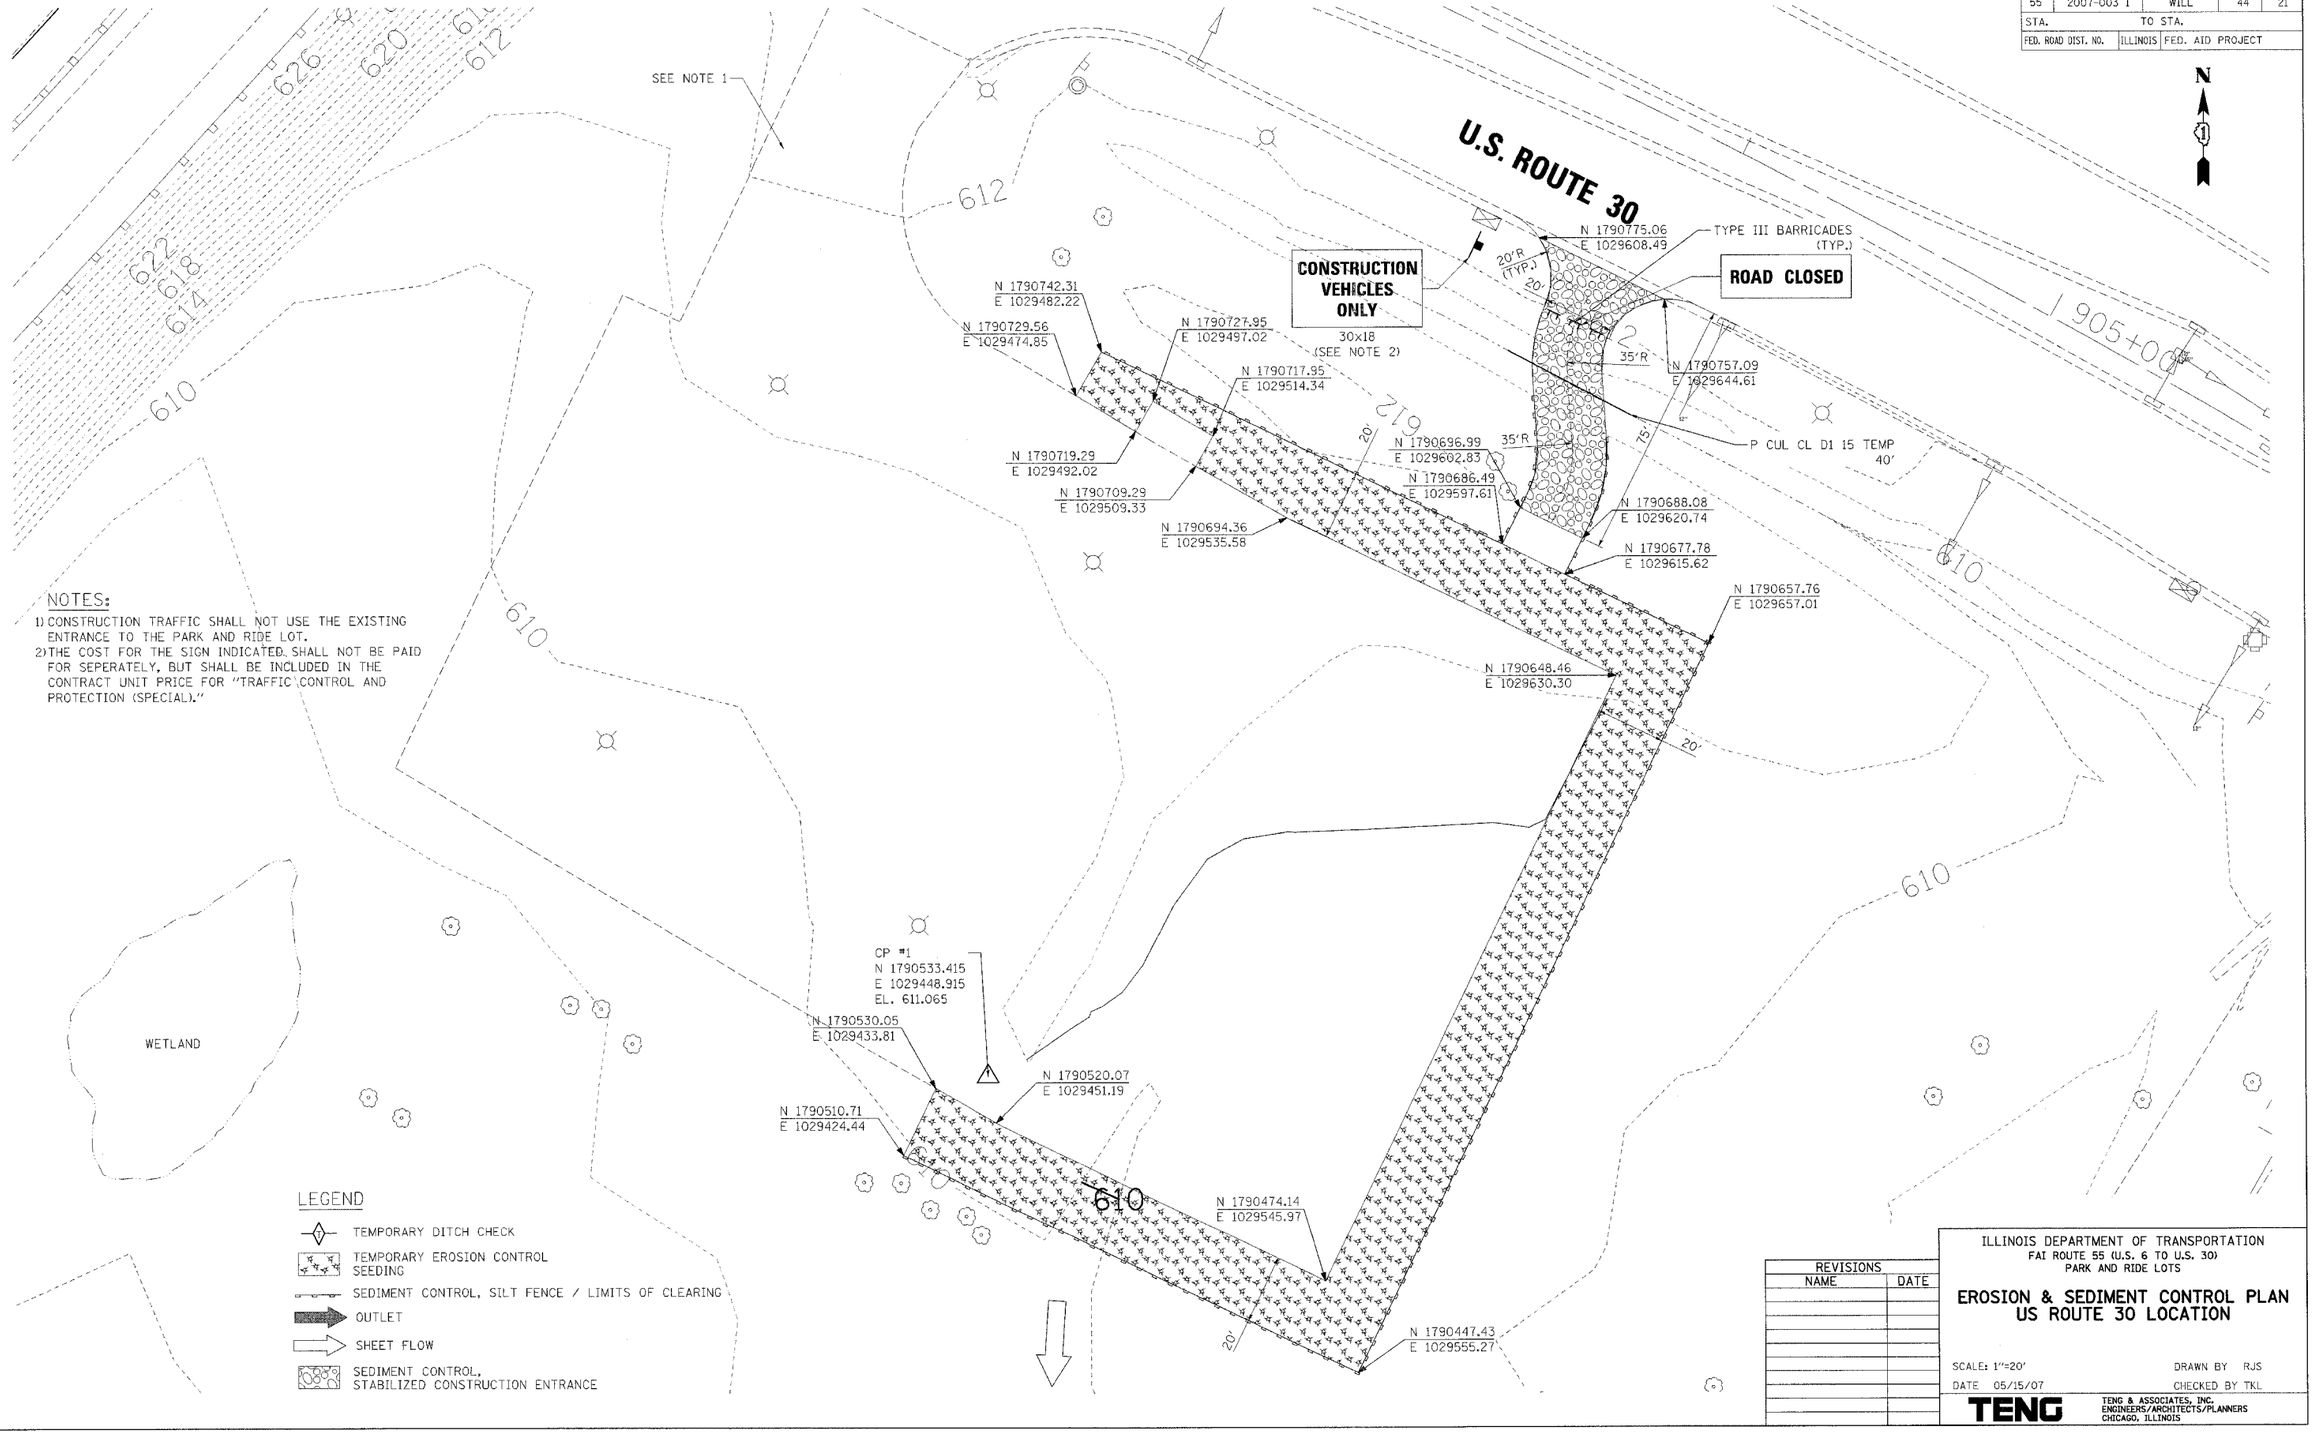

NOTES:

1) CONSTRUCTION TRAFFIC SHALL NOT USE THE EXISTING ENTRANCE TO THE PARK AND RIDE LOT.
2) THE COST FOR THE SIGN INDICATED SHALL NOT BE PAID FOR SEPERATELY, BUT SHALL BE INCLUDED IN THE CONTRACT UNIT PRICE FOR "TRAFFIC CONTROL AND PROTECTION (SPECIAL)."

LEGEND

- TEMPORARY DITCH CHECK
- TEMPORARY EROSION CONTROL SEEDING
- SEDIMENT CONTROL, SILT FENCE / LIMITS OF CLEARING
- OUTLET
- SHEET FLOW
- SEDIMENT CONTROL, STABILIZED CONSTRUCTION ENTRANCE

REVISIONS	
NAME	DATE

ILLINOIS DEPARTMENT OF TRANSPORTATION
FAI ROUTE 55 (U.S. 6 TO U.S. 30)
PARK AND RIDE LOTS

EROSION & SEDIMENT CONTROL PLAN US ROUTE 30 LOCATION

SCALE: 1"=20'
DRAWN BY RJS
DATE 05/15/07
CHECKED BY TKL

TENG
TENG & ASSOCIATES, INC.
ENGINEERS/ARCHITECTS/PLANNERS
CHICAGO, ILLINOIS

PLOT DATE = $DATE$
FILE NAME = $FILE$
PLOT SCALE = $SCALE$
USER NAME = $USER$

..\VR1114ØØ1.DGN, ..\VR1114ØØ2.DGN, ..\AL-91A001.DGN, ..\PL1114001.DGN, ..\DU1114001.DGN, ..\TR1114001.DGN, ..\EC1114001.DGN, ..\GU1114001.DGN, ..\PH1114003.DGN, ..\VR1114003.DGN, ..\ED-91A001.DGN
5-15-2007, 15:52:56 STAHRJ S:\DOCUMENT\ØØ2885ØØ\CIVIL\DGN\EC1114ØØ3.SHT