| F.A.I. RTE. | SECTION | COUNTY | TOTAL SHEETS | SHEET NO. |
|---|---|---|---|---|
| 55 | 99-2 AC-1 RS | WILL | 14 | 7 |
| STA. 67+00 | | TO STA.84+00 | | |
| FED. ROAD DIST. NO. 1 | ILLINOIS | FED. AID PROJECT | | |

CONTRACT NO.: 60C60

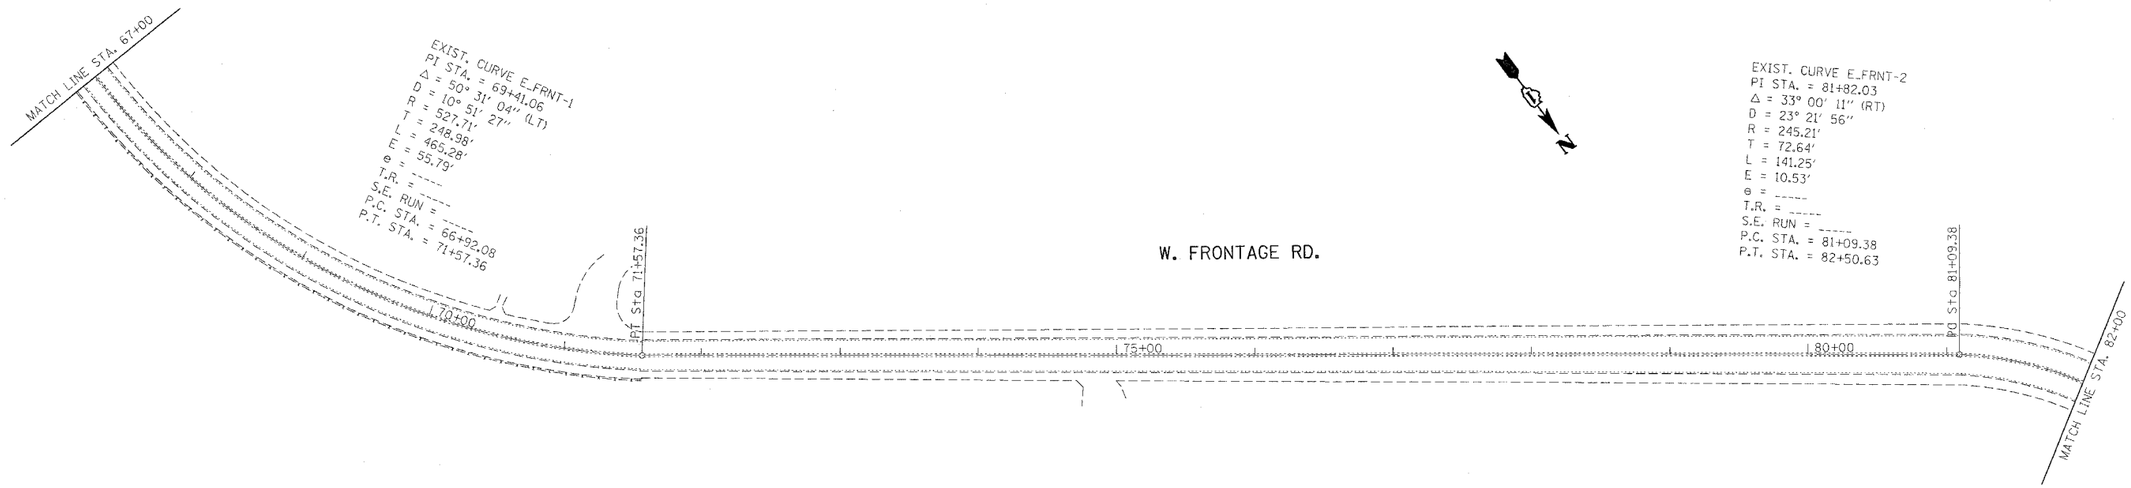


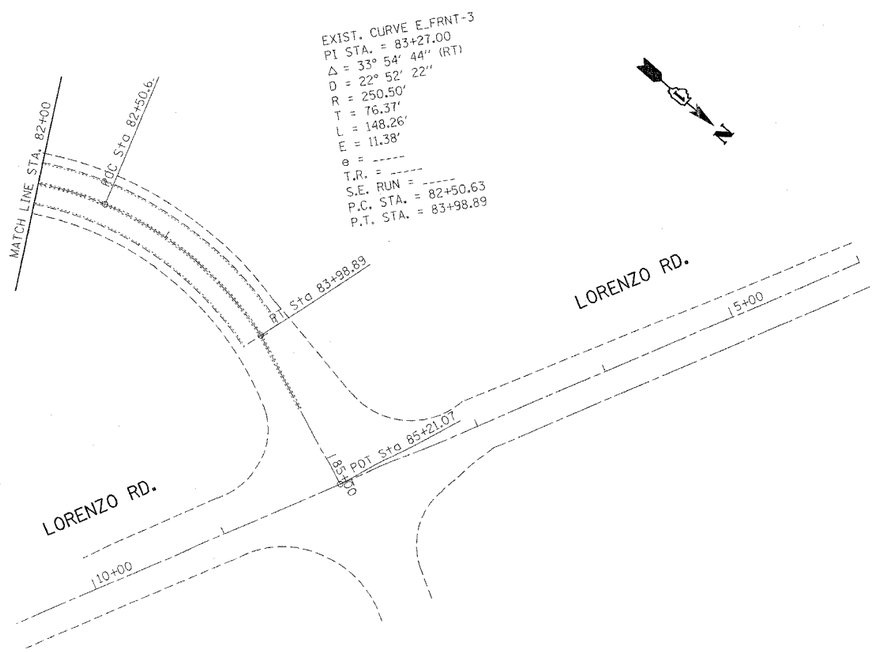


| REVISIONS | |
|---|---|
| NAME | DATE |
| | |
| | |
| | |
| | |
| | |
| | |
| | |
| | |
| | |

ILLINOIS DEPARTMENT OF TRANSPORTATION

**I-55 WEST FRONTAGE ROAD**
**MURPHY ROAD TO LORENZO ROAD**

**EXISTING AND PROPOSED**
**ROADWAY AND PAVEMENT MARKING PLAN**

SCALE: VERT. HORIZ.
DATE
DRAWN BY
CHECKED BY

PLOT DATE = 6/14/2007
FILE NAME = c:\pw_work\d124687\design_aa.dgn
PLOT SCALE = 50.0000 ' / IN.
USER NAME = qureshiga