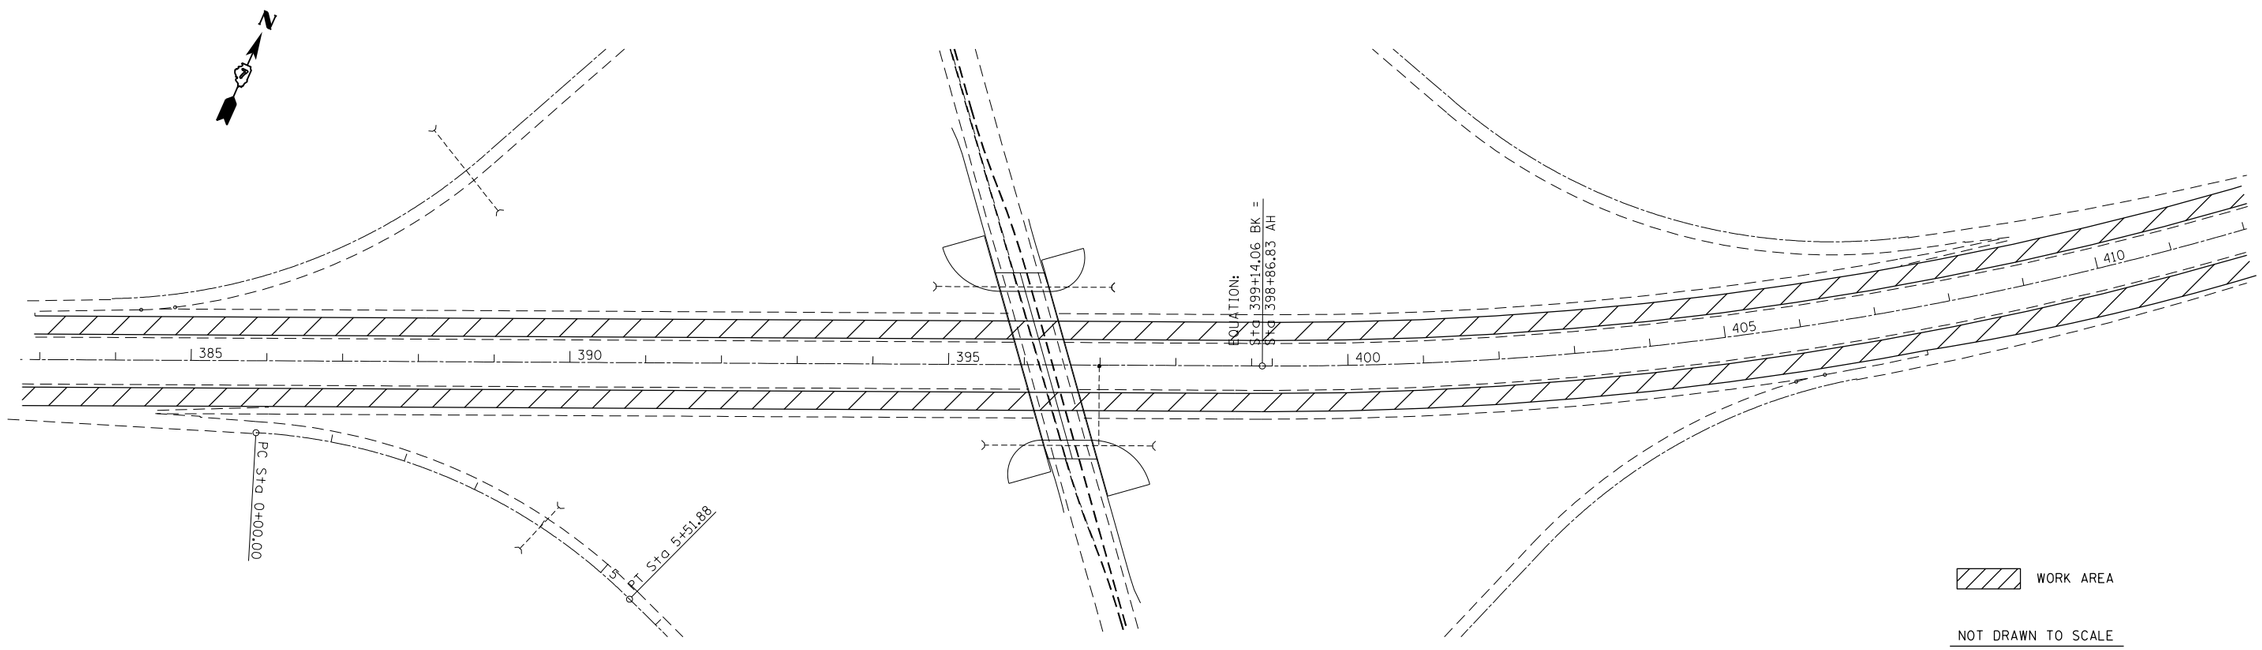

EXIST. CURVE 10
PI STA. = 407+76.45
Δ = 21° 58′ 00″ (LT)
D = 1° 15′ 00″
R = 4,583.75′
T = 889.61′
L = 1,757.33′
E = 85.53′
e = -----
T.R. = -----
S.E. RUN = -----
P.C. STA. = 398+86.84
P.T. STA. = 416+44.17

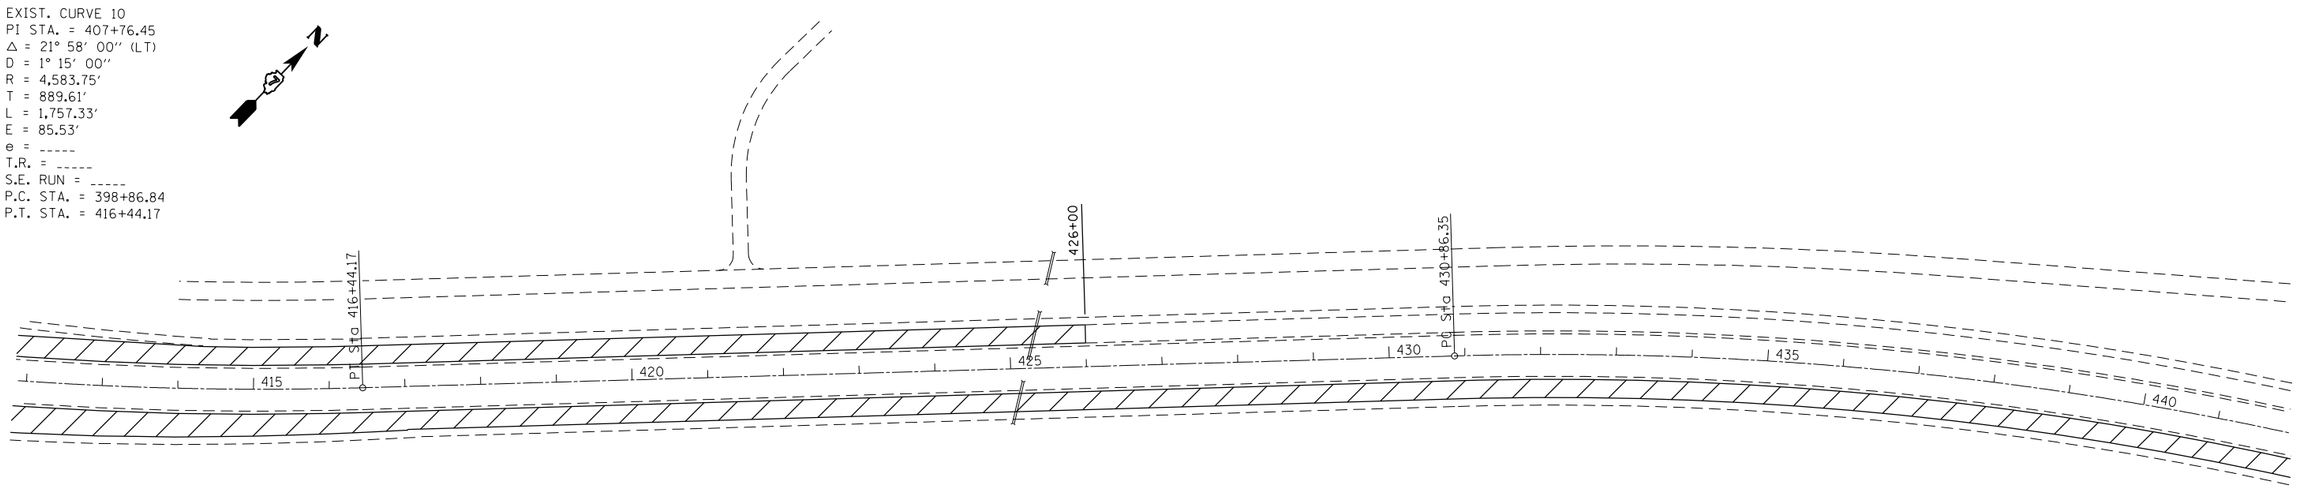

FILE NAME = c:\pw_work\pwidot\steffenmk\d0298200\D774570-sht-plan.dgn	USER NAME = steffenmk	DESIGNED -	REVISED -	STATE OF ILLINOIS DEPARTMENT OF TRANSPORTATION	PLAN	F.A.I. RTE.	SECTION	COUNTY	TOTAL SHEETS	SHEET NO.
		DRAWN -	REVISED -			70	D7 HMA RESURF 2012-4	Fayette	21	17
	PLOT SCALE = 200.0000 ' / in.	CHECKED -	REVISED -					CONTRACT NO. 74570		
	PLOT DATE = 3/20/2012	DATE -	REVISED -		SCALE: NA / SHEET NO. 8 OF 10 SHEETS / STA. 383+00 TO STA. 441+00		ILLINOIS FED. AID PROJECT			