Ⓐ EXISTING TYPICAL CROSS SECTION

STATION	TO	STATION
878+50.00		900+32.00 Ⓑ
Ⓑ 902+26.00		961+00.00

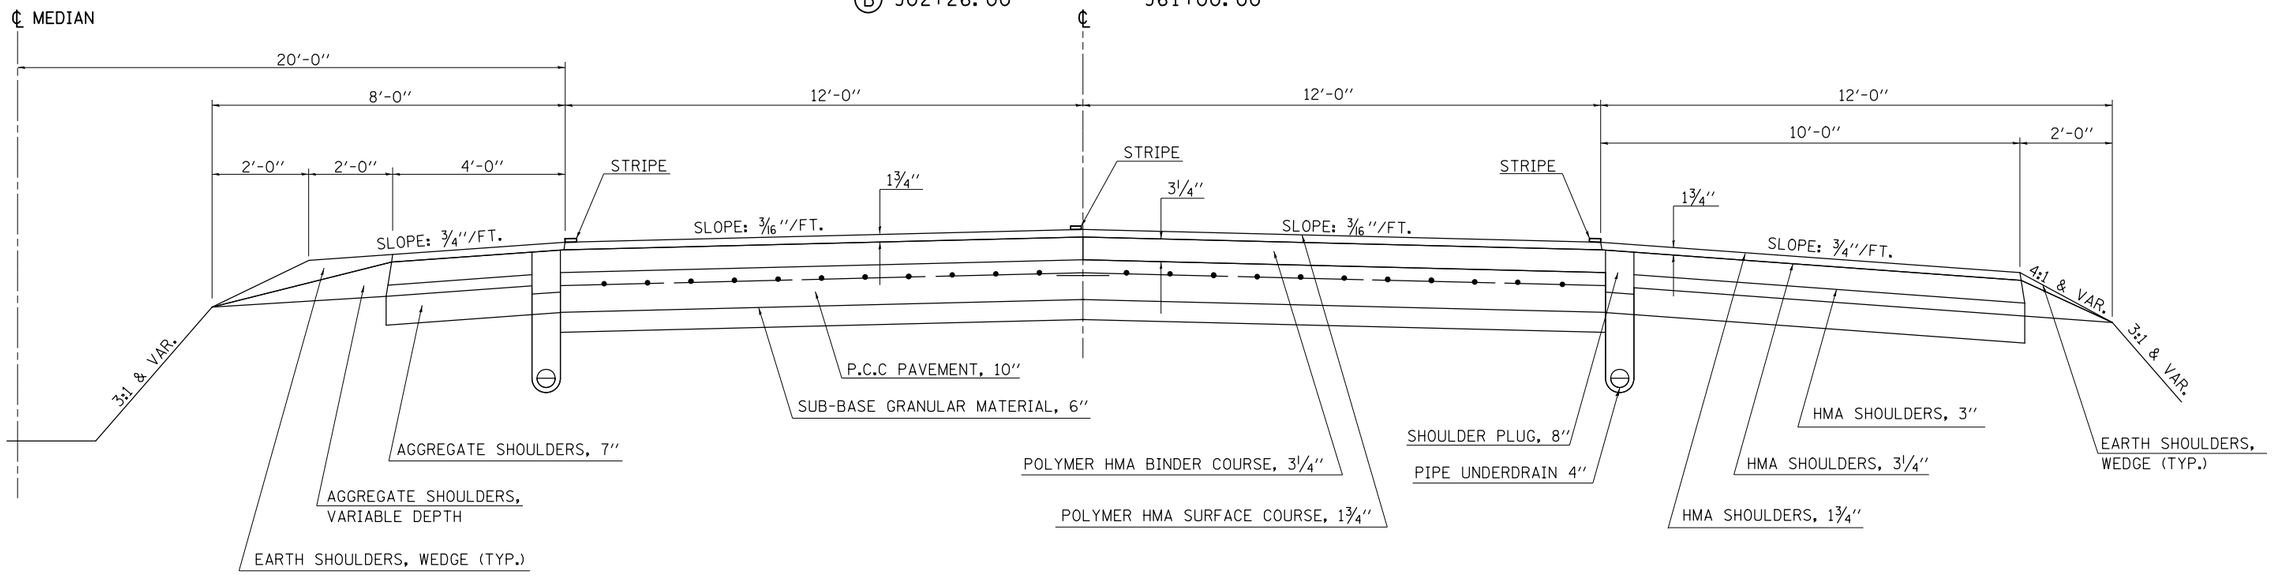

① PROPOSED TYPICAL CROSS SECTION

STATION	TO	STATION
878+50.00		900+32.00 ②
② 902+26.00		961+00.00

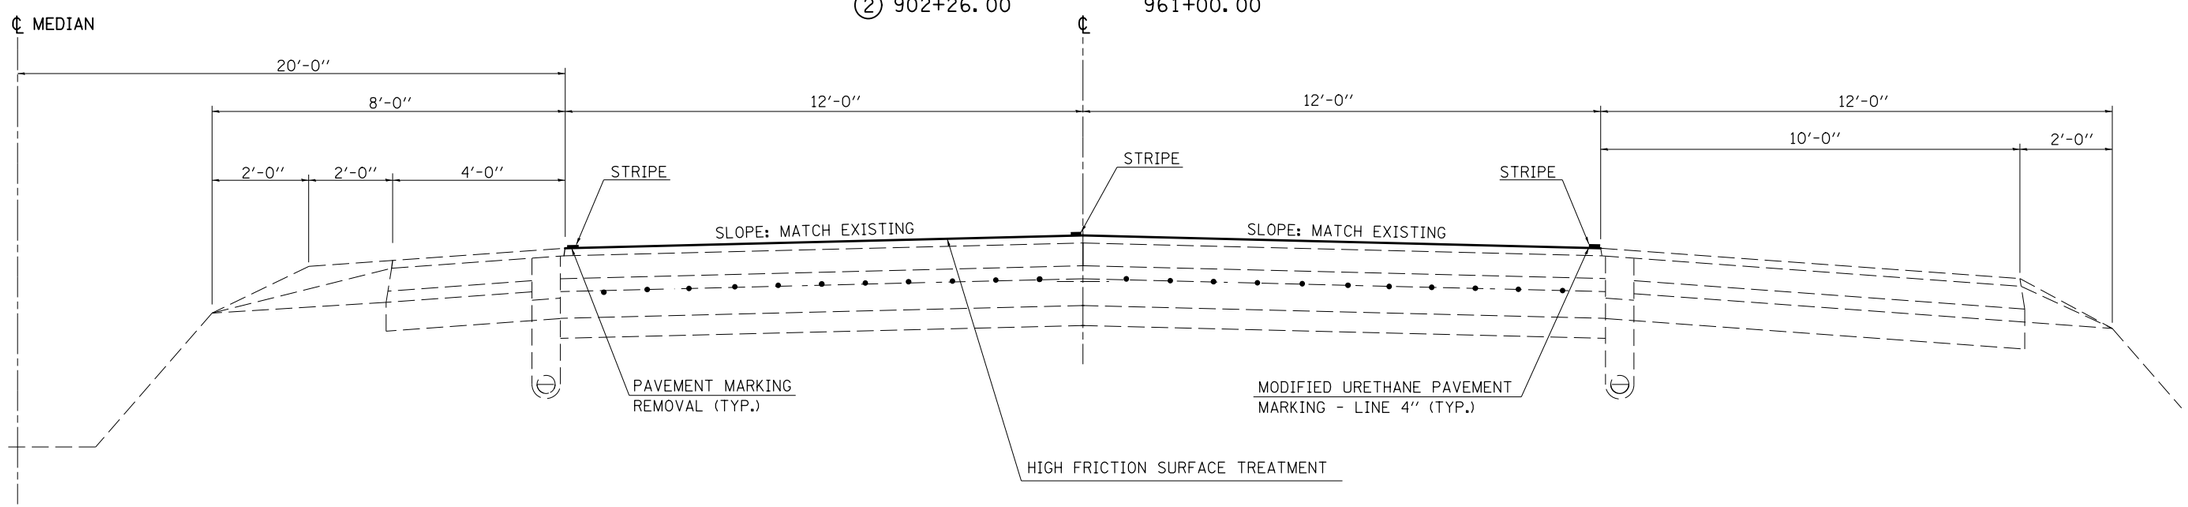

FILE NAME = c:\pw_work\pwidot\eaglinga\d0405122\D570B12-sht-typical.dgn	USER NAME = eaglinga	DESIGNED -	REVISED -	STATE OF ILLINOIS DEPARTMENT OF TRANSPORTATION	TYPICAL CROSS SECTIONS	F.A.I. RTE.	SECTION	COUNTY	TOTAL SHEETS	SHEET NO.
	PLOT SCALE = 40.0000 ' / in.	DRAWN -	REVISED -			T4	HFSCT 2014-2	CHAMPAIGN	13	4
$MODELNAME$	PLOT DATE = 6/27/2014	CHECKED -	REVISED -					CONTRACT NO. 70B12		
		DATE -	REVISED -		SCALE: SHEET 1 OF 2 SHEETS STA. TO STA.		ILLINOIS FED. AID PROJECT			