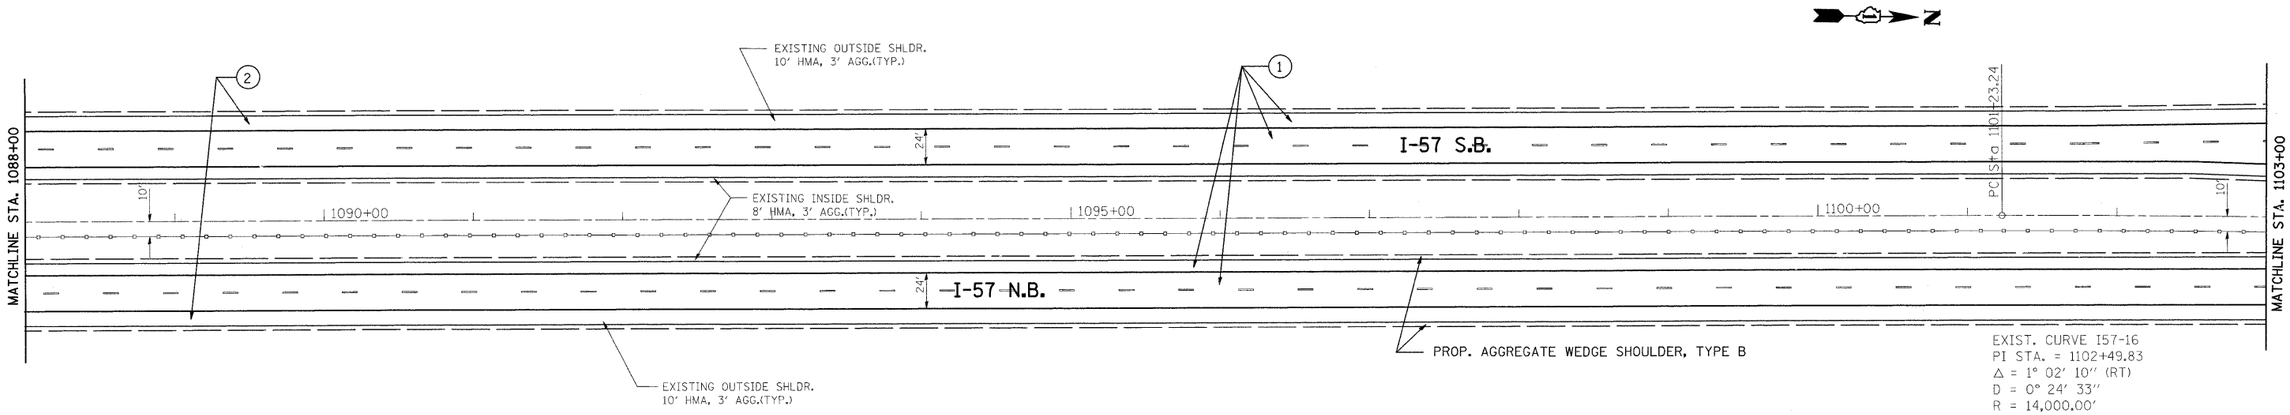

(1) PROP. HOT-MIX ASPHALT SURFACE REMOVAL, 2"
PROP. POLYMERIZED HMA SURFACE COURSE, SMA, N80, 2"
PROP. POLYMERIZED HMA BINDER COURSE, SMA, N80, 2"

(2) PROP. HOT-MIX ASPHALT SURFACE REMOVAL, 1 3/4"
PROP. HMA SURFACE COURSE, MIX. "D", N70, 1 1/2"
PROP. HMA BINDER COURSE, IL-19, N70, 2 1/4"

(3) PROP. HOT-MIX ASPHALT SURFACE REMOVAL, 2 1/4"
PROP. HMA SURFACE COURSE, MIX. "D", N70, 1 1/2"
PROP. POLY. LEVELING BINDER, IL-4.75, N50, 3/4"

(A) PROP. PREFORMED PLASTIC PAVEMENT MARKING, TYPE B-INLAID-LINE 5" (TYP.)

(B) PROP. THERMOPLASTIC PAVEMENT MARKING-LINE 4", WHITE (TYP.)

(C) PROP. THERMOPLASTIC PAVEMENT MARKING-LINE 4", YELLOW (TYP.)

(D) PROP. THERMOPLASTIC PAVEMENT MARKING-LINE 8", WHITE (TYP.)

(E) PROP. THERMOPLASTIC PAVEMENT MARKING-LINE 12", WHITE (TYP.)

EXIST. CURVE I57-16
PI STA. = 1102+49.83
Δ = 1° 02' 10" (RT)
D = 0° 24' 33"
R = 14,000.00'
T = 126.60'
L = 253.18'
E = 0.57'
e = _____
T.R. = _____
S.E. RUN = _____
P.C. STA. = 1101+23.24
P.T. STA. = 1103+76.42

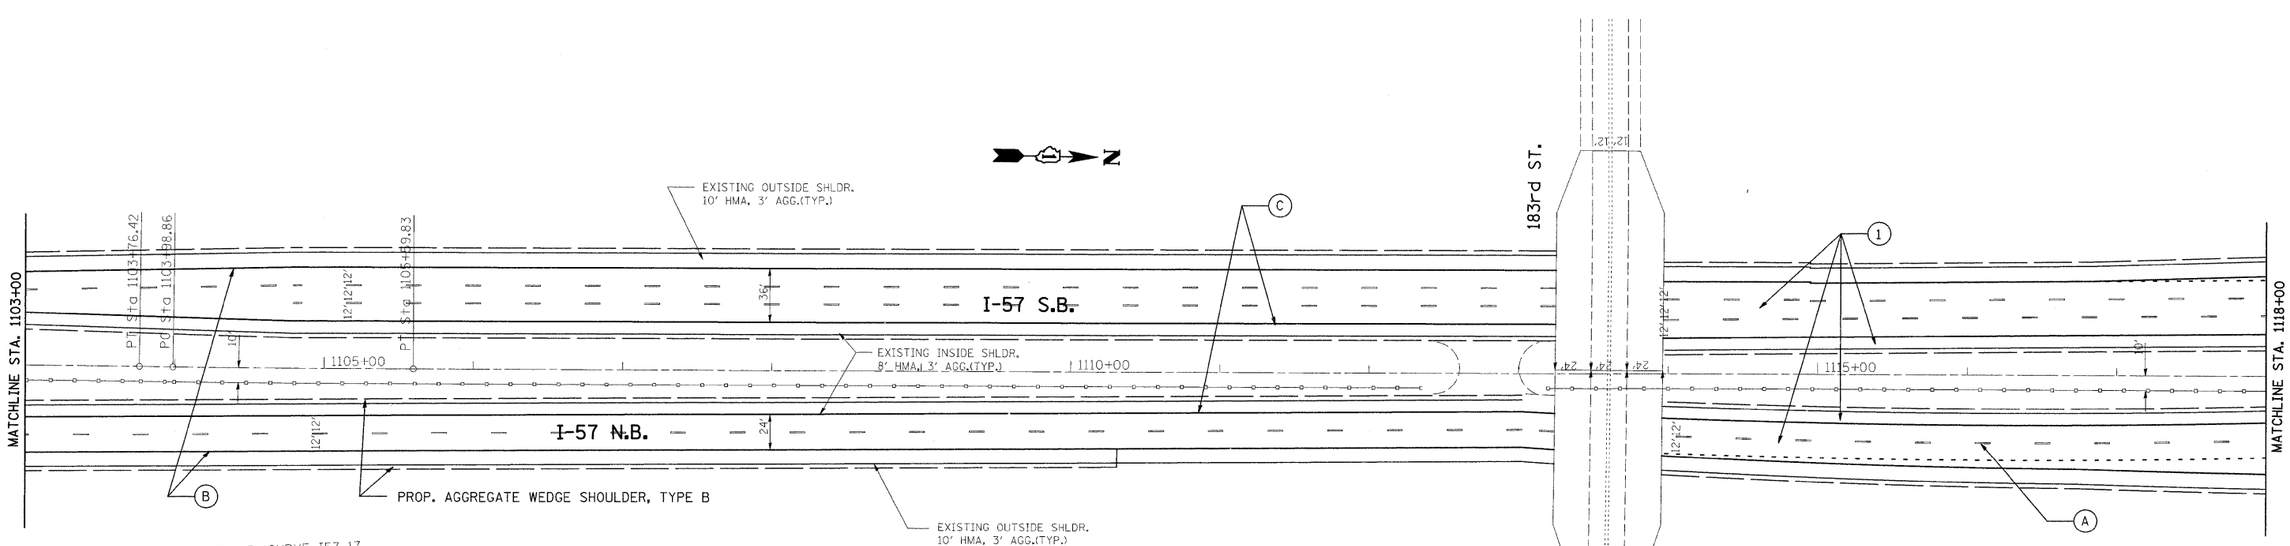

EXIST. CURVE I57-17
PI STA. = 1104+79.35
Δ = 0° 36' 54" (LT)
D = 0° 22' 55"
R = 15,000.00'
T = 80.49'
L = 160.98'
E = 0.22'
e = _____
T.R. = _____
S.E. RUN = _____
P.C. STA. = 1103+98.86
P.T. STA. = 1105+59.83

FILE NAME = c:\pw_work\PWIDOT\ABEBAWA\d0142330\D175509.sht	USER NAME = abebawa	DESIGNED -	REVISED -
	PLOT SCALE = 50.0000 '/ in.	DRAWN -	REVISED -
	PLOT DATE = 7/25/2018	CHECKED -	REVISED -
		DATE -	REVISED -

STATE OF ILLINOIS
DEPARTMENT OF TRANSPORTATION

I-57
WILL COOK CTY. LINE TO 175TH

SCALE: | SHEET NO. | OF | SHEETS | STA. | TO STA.

F.A.I RTE.	SECTION	COUNTY	TOTAL SHEETS	SHEET NO.
I-57	2009-064 RS	COOK	63	22
		CONTRACT NO. 60H57		
	ILLINOIS FED. AID PROJECT			