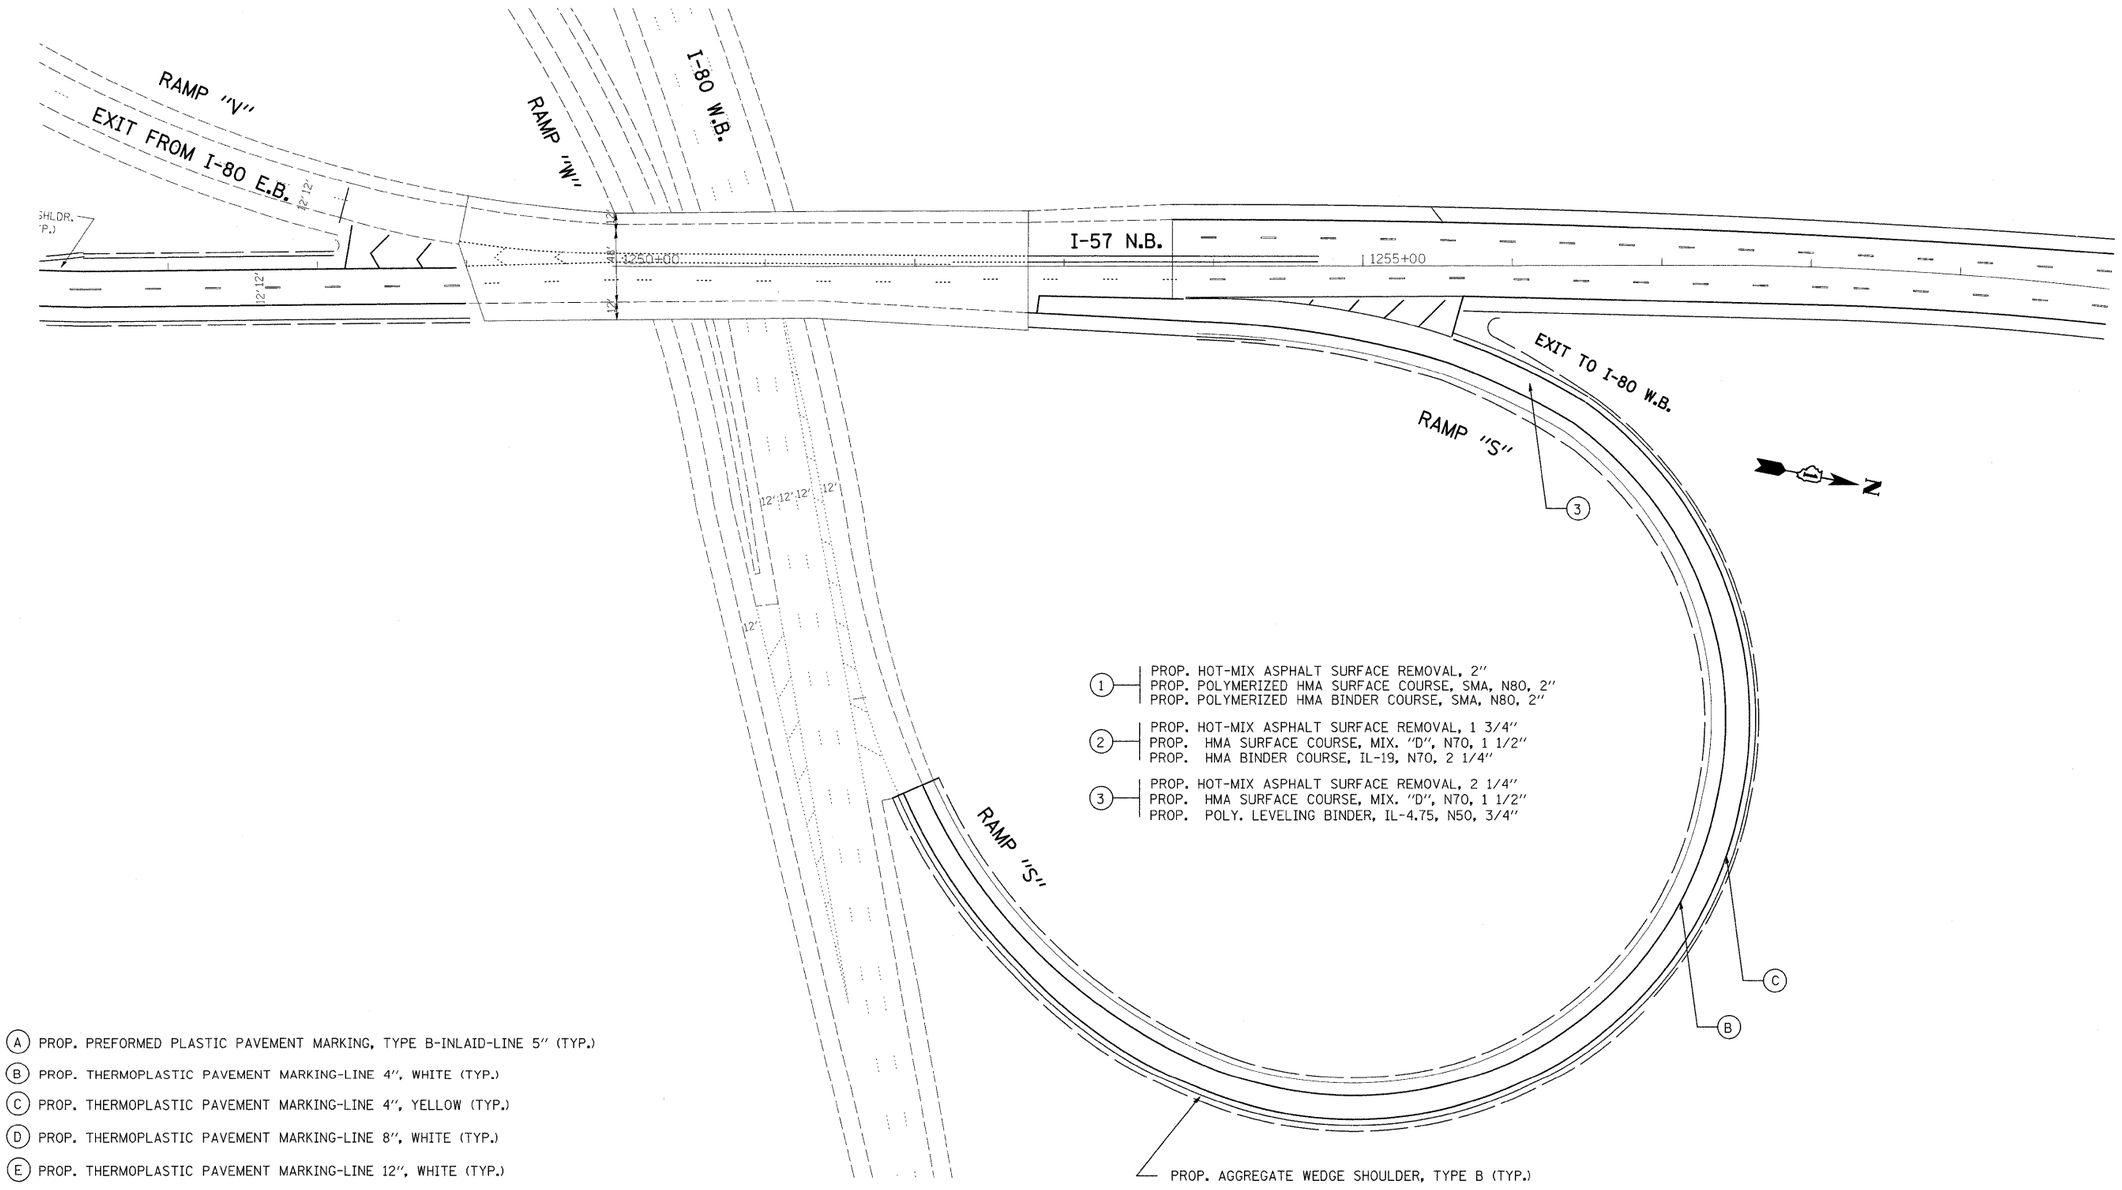

(A) PROP. PREFORMED PLASTIC PAVEMENT MARKING, TYPE B-INLAID-LINE 5" (TYP.)

(B) PROP. THERMOPLASTIC PAVEMENT MARKING-LINE 4", WHITE (TYP.)

(C) PROP. THERMOPLASTIC PAVEMENT MARKING-LINE 4", YELLOW (TYP.)

(D) PROP. THERMOPLASTIC PAVEMENT MARKING-LINE 8", WHITE (TYP.)

(E) PROP. THERMOPLASTIC PAVEMENT MARKING-LINE 12", WHITE (TYP.)

FILE NAME = c:\pw_work\PWIDOT\ABEBAWA\d0142330\D175509-sht-plan.dgn	USER NAME = abebawa	DESIGNED -	REVISED -
		DRAWN -	REVISED -
	PLOT SCALE = 50.0000 ' / IN.	CHECKED -	REVISED -
	PLOT DATE = 6/29/2009	DATE -	REVISED -

STATE OF ILLINOIS
DEPARTMENT OF TRANSPORTATION

I-57 RAMP "S"
AT I-80

SCALE: | SHEET NO. OF SHEETS | STA. TO STA.

F.A.I. RTE.	SECTION	COUNTY	TOTAL SHEETS	SHEET NO.
I-57	2009-064 RS	COOK	63	40
		CONTRACT NO. 60H57		
		ILLINOIS FED. AID PROJECT		