F.A.U. RTE.	SECTION	COUNTY	TOTAL SHEETS	SHEET NO.
1230	03-00159-00-PV	LAKE	262	31
STA. 231+00	TO STA. 237+00			
FED. ROAD DIST. NO. 1	ILLINOIS	FED. AID PROJECT		

CONTRACT: 83828

N

LEGEND

- DRIVEWAY PAVEMENT REMOVAL
- SIDEWALK REMOVAL
- SPECIAL WASTE AREA
- PAVEMENT REMOVAL
- COMB. CURB AND GUTTER REMOVAL

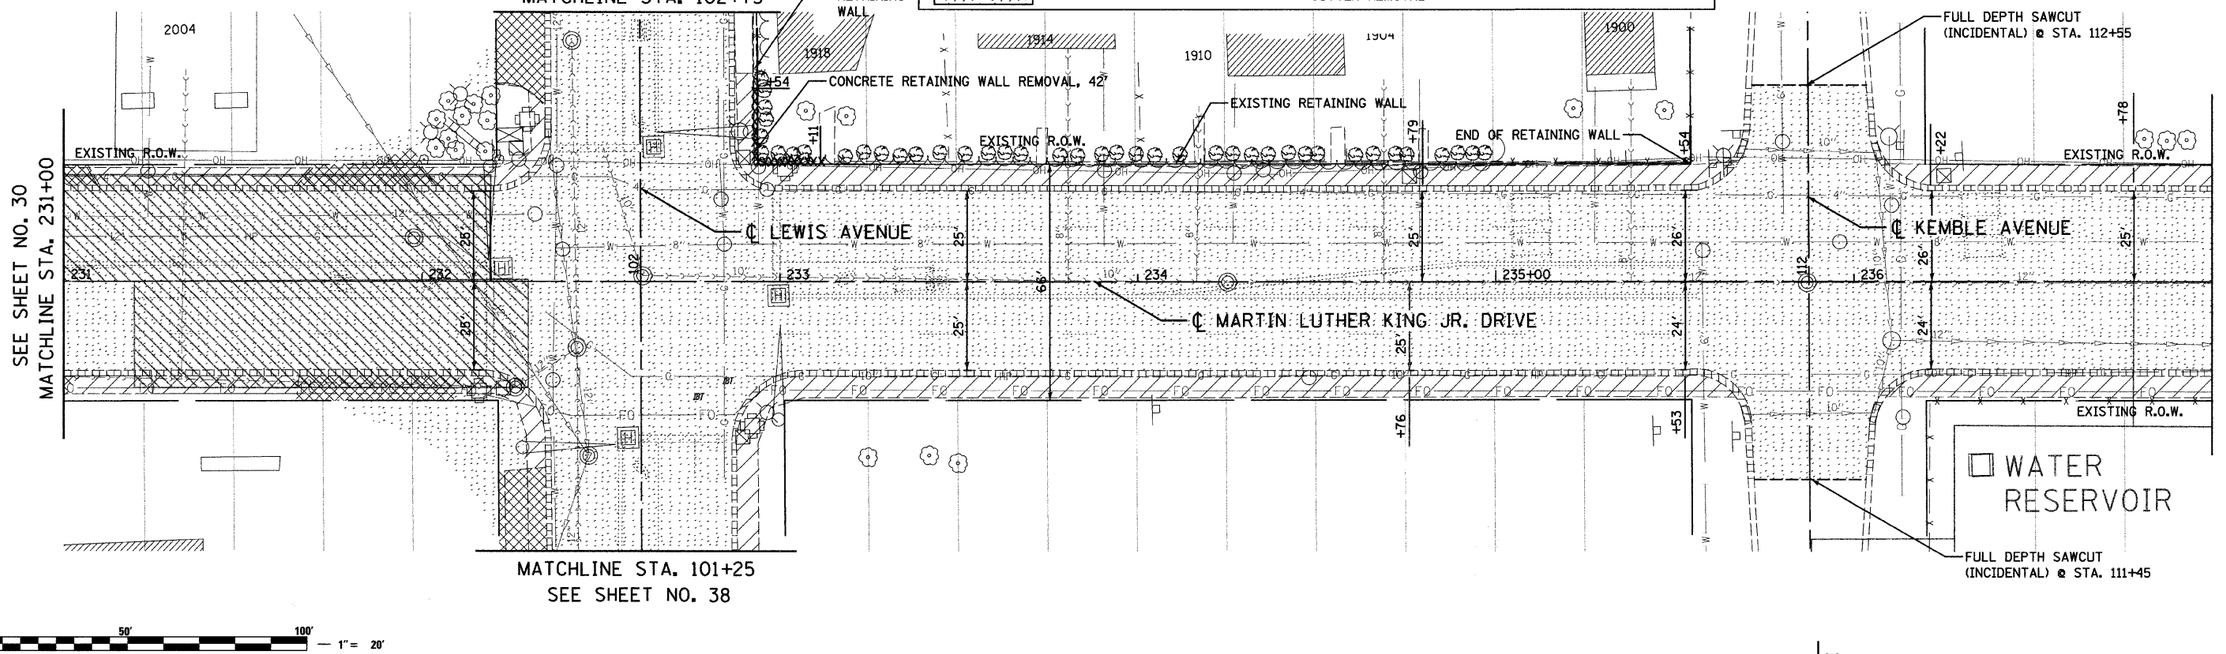

0 50' 100' — 1" = 20'

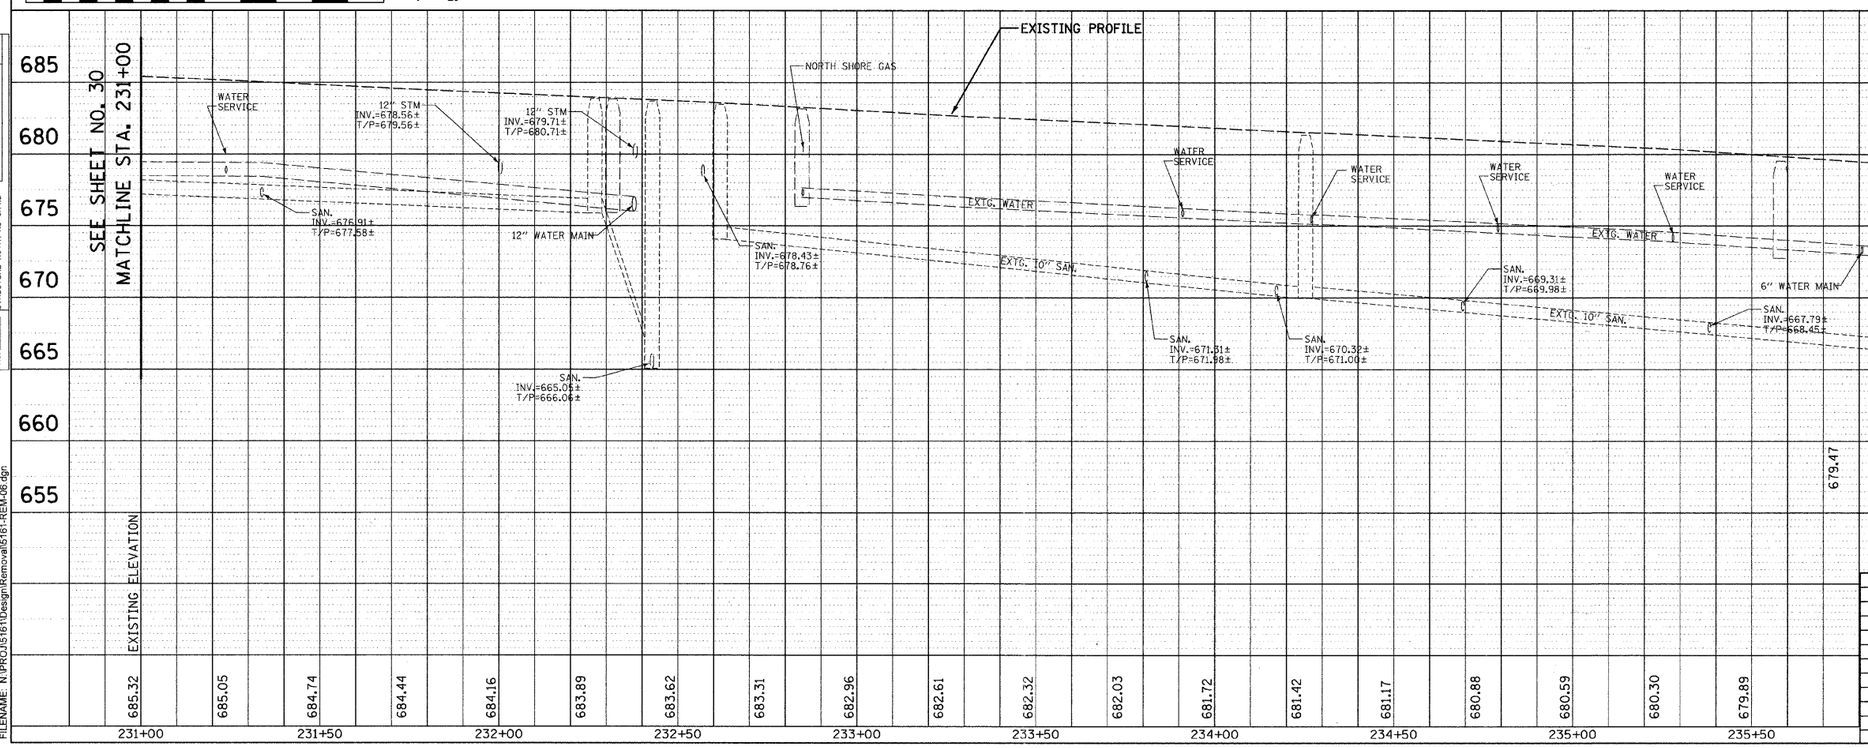

PLAN

BY	DATE
SURVEYED	
DRAWN	
ALIGNMENT CHECKED	
R.O.W. CHECKED	
NOTE BOOK	
NO.	
ROAD FILE NAME	

PROFILE

BY	DATE
SURVEYED	
DRAWN	
GRADES CHECKED	
R.M. NOTED	
STRUCTURE NOTATNG CK'KD	
NOTE BOOK	
NO.	

DATE: 6/30/2008
TIME: 10:10:01 AM
FILENAME: N:\PROJ\5161\Design\Removal\5161-REM-06.dgn

Ciorba Group, Inc.
CONSULTING ENGINEERS
5507 North Cumberland Avenue, Suite 402 Chicago, Illinois 60656
Tel. 773.775.4009 Fax 773.775.4014 Email chicago@ciorba.com

REVISIONS	
NAME	DATE

CITY OF NORTH CHICAGO
MARTIN LUTHER KING JR. DRIVE IMPROVEMENTS

MARTIN LUTHER KING JR. DRIVE EXISTING CONDITIONS, UTILTIES, AND REMOVAL ITEMS STA. 231+00 TO 237+00

SCALE: 1"=20' DRAWN BY: KMS
DATE: APRIL, 2008 CHECKED BY: MJL