F.A.U. RTE.	SECTION	COUNTY	TOTAL SHEETS	SHEET NO.
1230	03-00159-00-PV	LAKE	262	101
STA. 208+00		TO STA. 214+00		
FED. ROAD DIST. NO. 1	ILLINOIS	FED. AID PROJECT		

CONTRACT: 83828

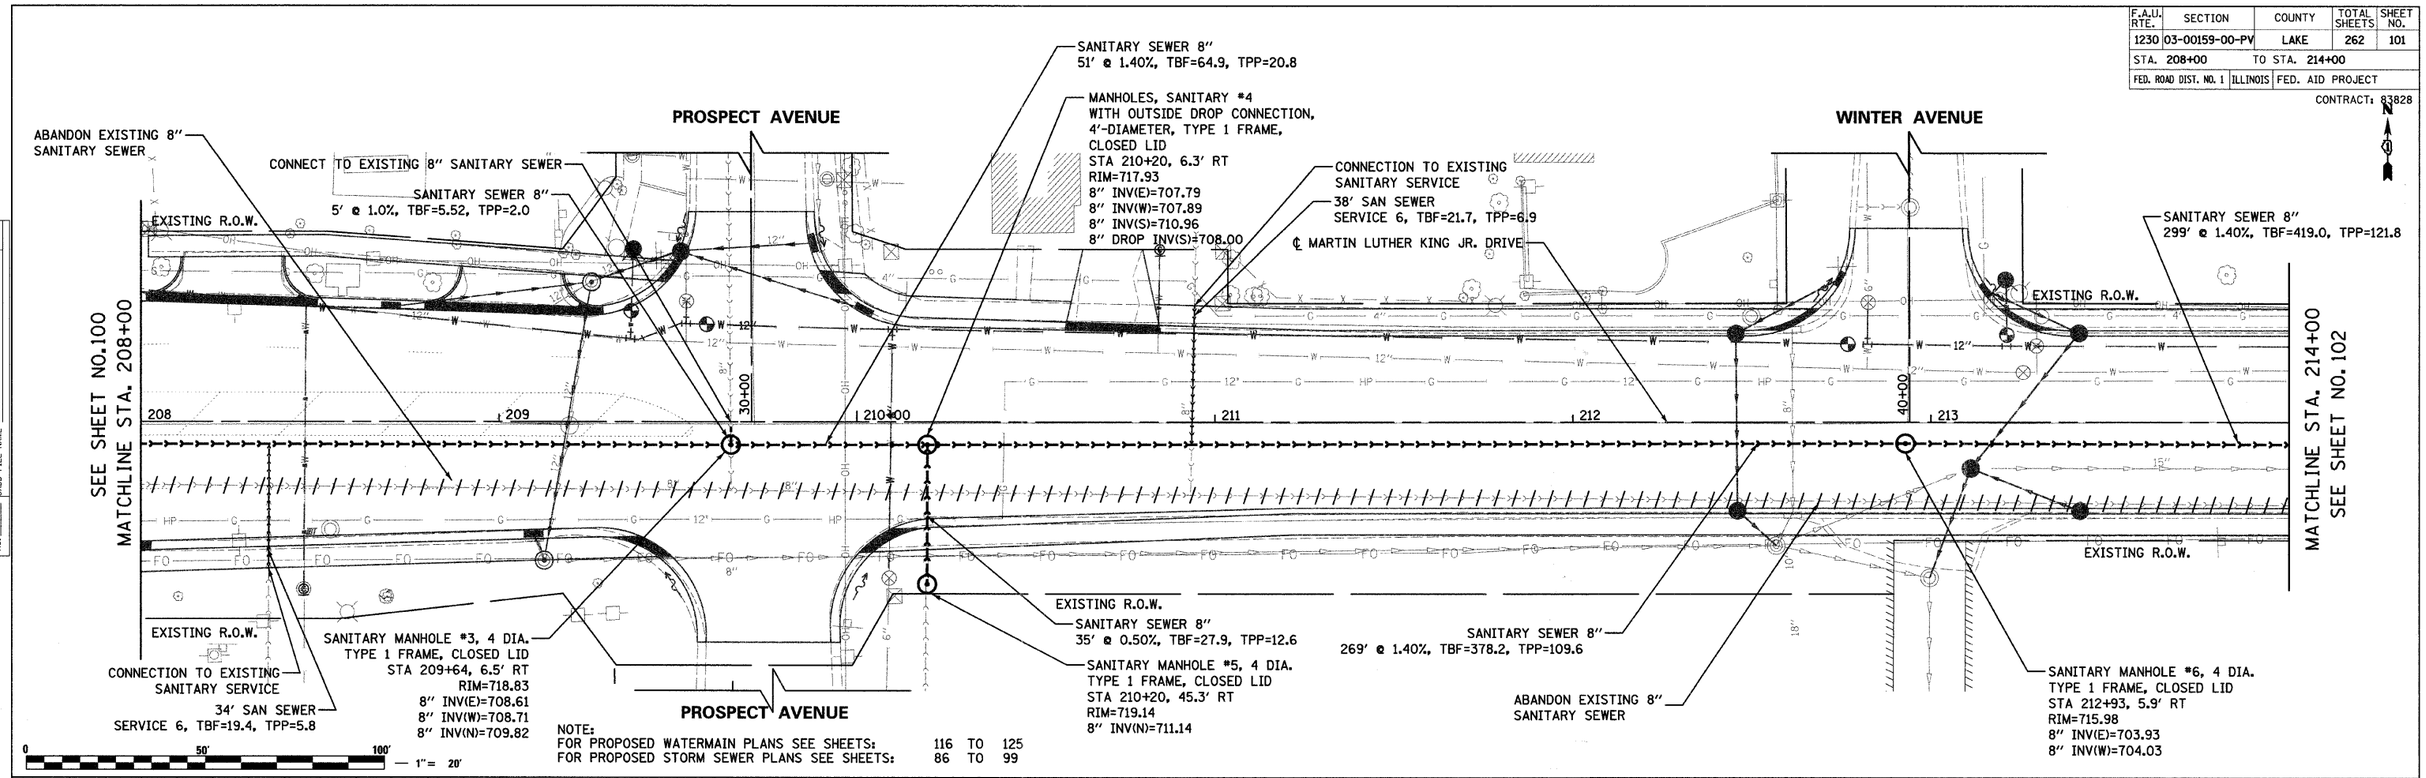

NOTE:
FOR PROPOSED WATERMAIN PLANS SEE SHEETS: 116 TO 125
FOR PROPOSED STORM SEWER PLANS SEE SHEETS: 86 TO 99

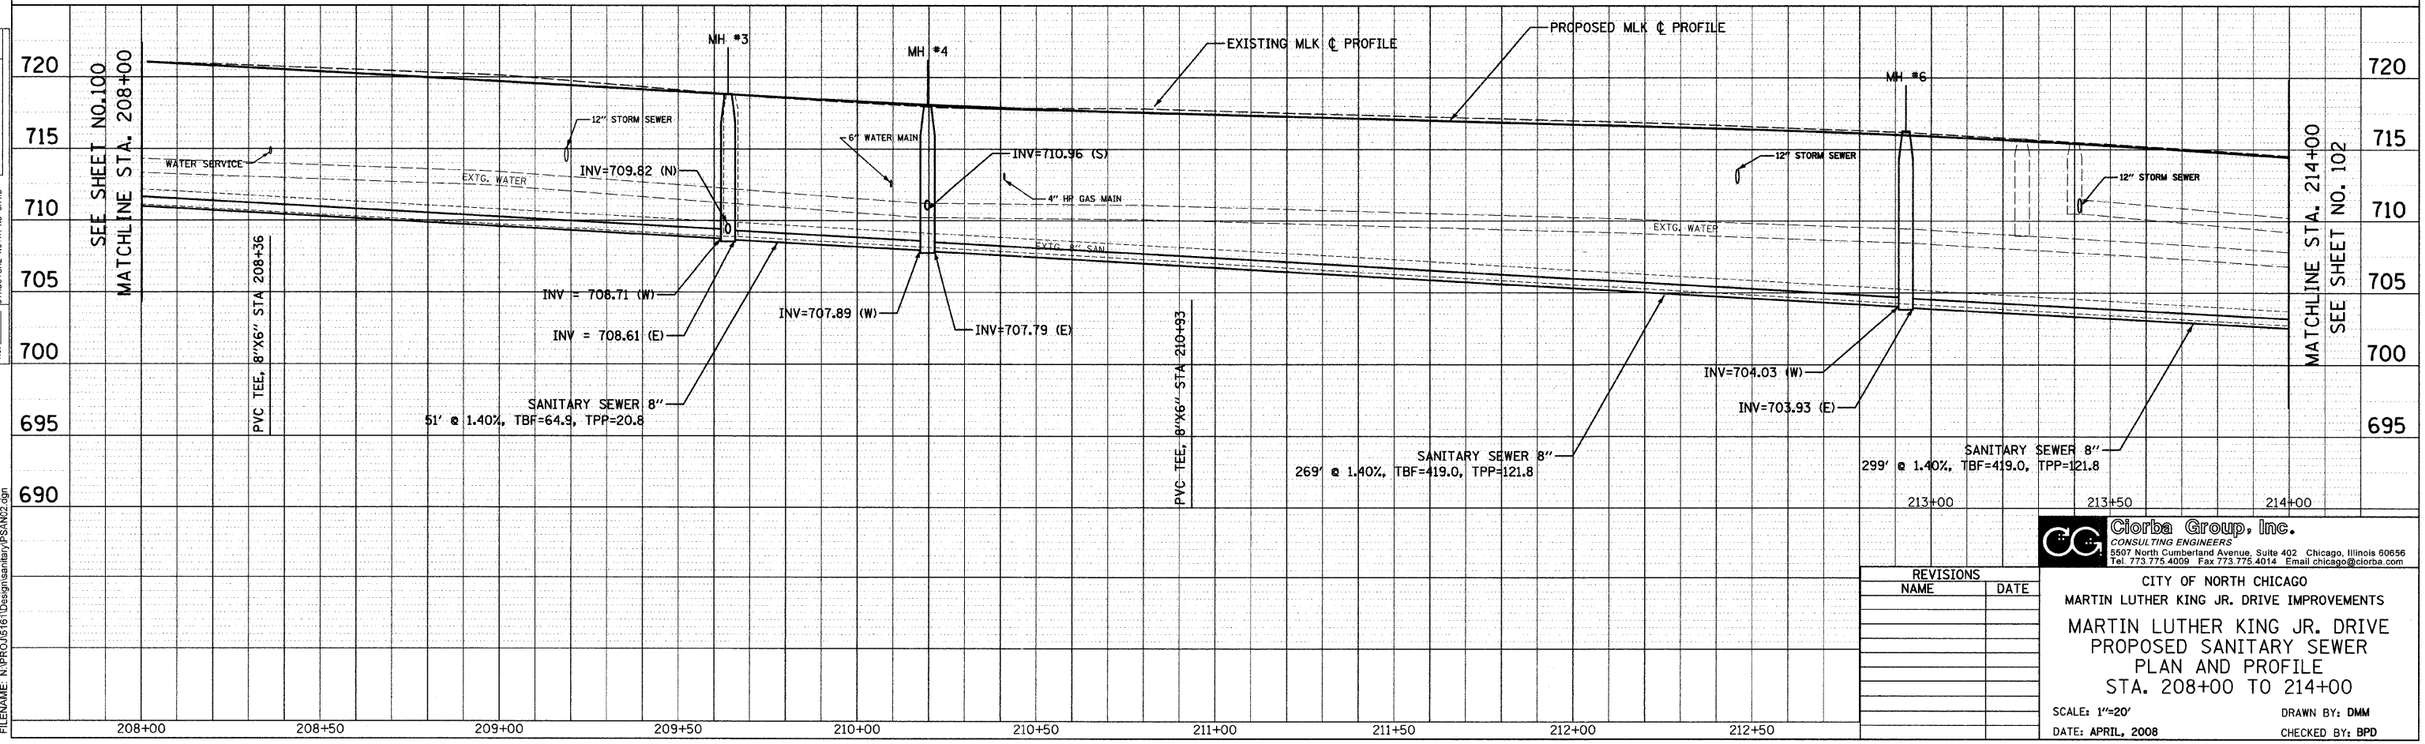

REVISIONS	
NAME	DATE

Ciorba Group, Inc.
CONSULTING ENGINEERS
5507 North Cumberland Avenue, Suite 402 Chicago, Illinois 60656
Tel. 773.775.4009 Fax 773.775.4014 Email chicago@ciorba.com

CITY OF NORTH CHICAGO
MARTIN LUTHER KING JR. DRIVE IMPROVEMENTS

MARTIN LUTHER KING JR. DRIVE
PROPOSED SANITARY SEWER
PLAN AND PROFILE
STA. 208+00 TO 214+00

SCALE: 1"=20' DRAWN BY: DMM
DATE: APRIL, 2008 CHECKED BY: BPD

PLAN: SURVEYED, PLOTTED, ALIGNMENT CHECKED, RT. OF WAY CHECKED, CADD FILE NAME, NOTE BOOK NO., BY, DATE

PROFILE: SURVEYED, PLOTTED, GRADES CHECKED, B.M. NOTED, STRUCTURE NOTATNS CHKD, NOTE BOOK NO., BY, DATE

DATE: 7/1/2008
TIME: 7:47:43 AM
FILENAME: N:\PROJ\5161\Design\sanitary\PSAN02.dgn