ROUTE NO.	SECTION	COUNTY	TOTAL SHEETS	SHEET NO.
S.B.I. F.A.	06-00032-00-SW	MOULTRIE	24	24
FED. ROAD DIST. NO. 7	ILLINOIS	FED. AID PROJECT-		

CONTRACT #95561

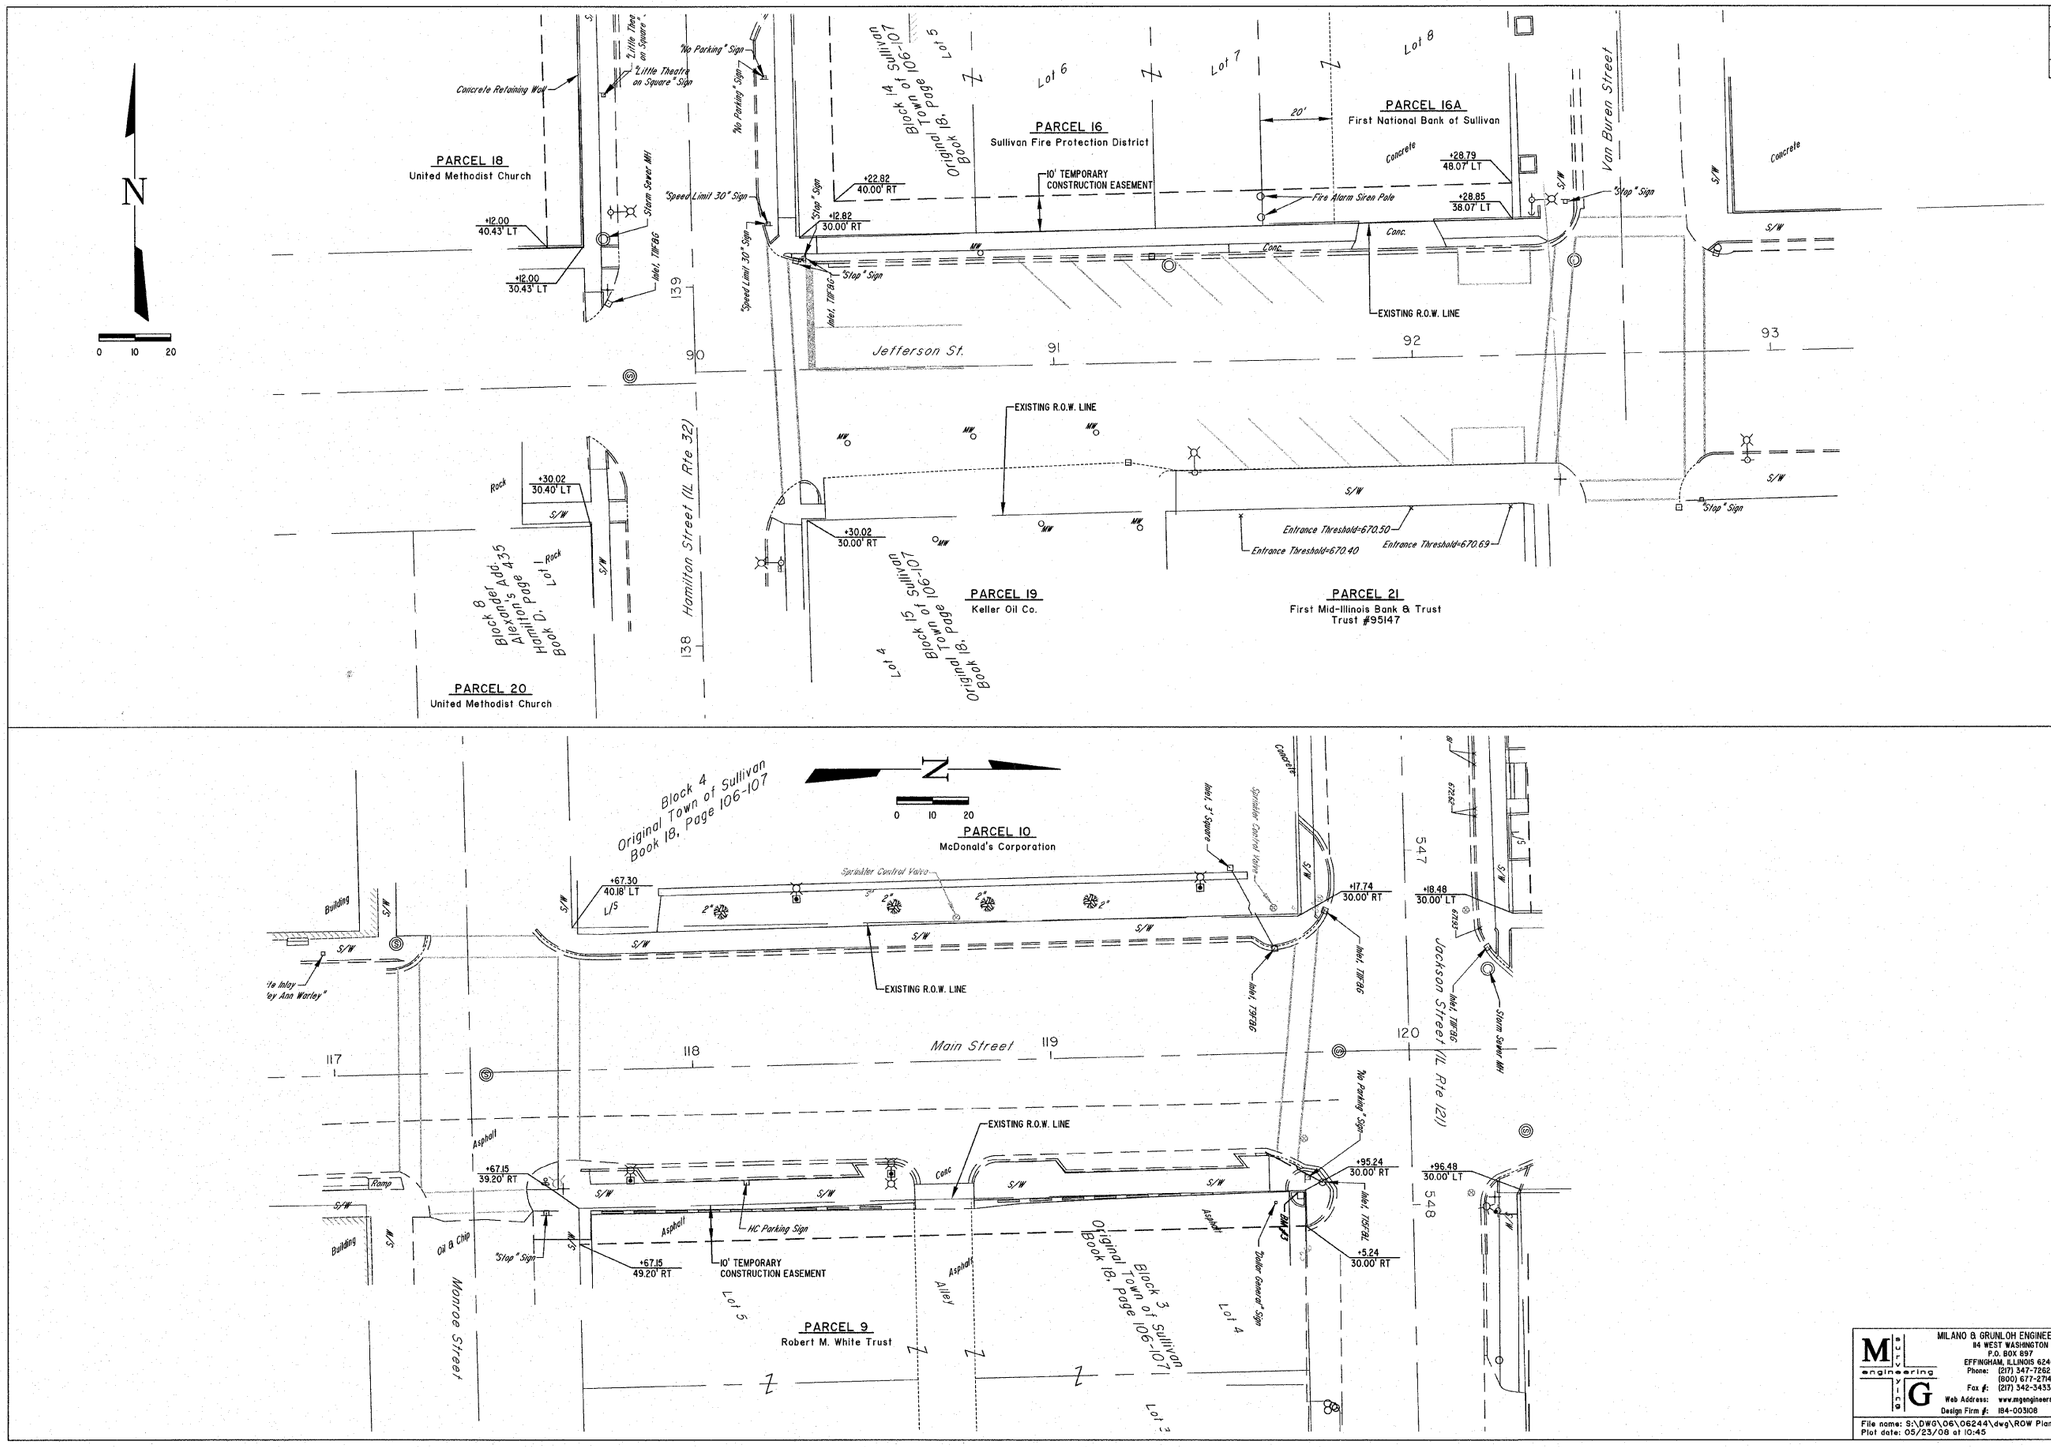

MILANO & GRUNLOH ENGINEERS, LLC
84 WEST WASHINGTON
P.O. BOX 697
EFFINGHAM, ILLINOIS 62401
Phone: (217) 347-7262
(800) 677-2714
Fax #: (217) 342-3433
Web Address: www.mgengineers.com
Design Firm #: 184-003108

File name: S:\DWG\06\06244\dwg\ROW Plans.dwg
Plot date: 05/23/08 at 10:45 F.B. 620

RIGHT-OF-WAY PLAN
JEFFERSON STREET
MAIN STREET
SIDEWALK ENHANCEMENT
CITY OF SULLIVAN
MOULTRIE CO., ILLINOIS