FAU ROUTE	SECTION	COUNTY	TOTAL SHEETS	SHEET NO
9393	05-00025-00-TL 07-00025-01-WR	MADISON	127	59
STA. 116+50		TO STA. 121+50		
RIGHT-OF-WAY PLAN SHEETS				
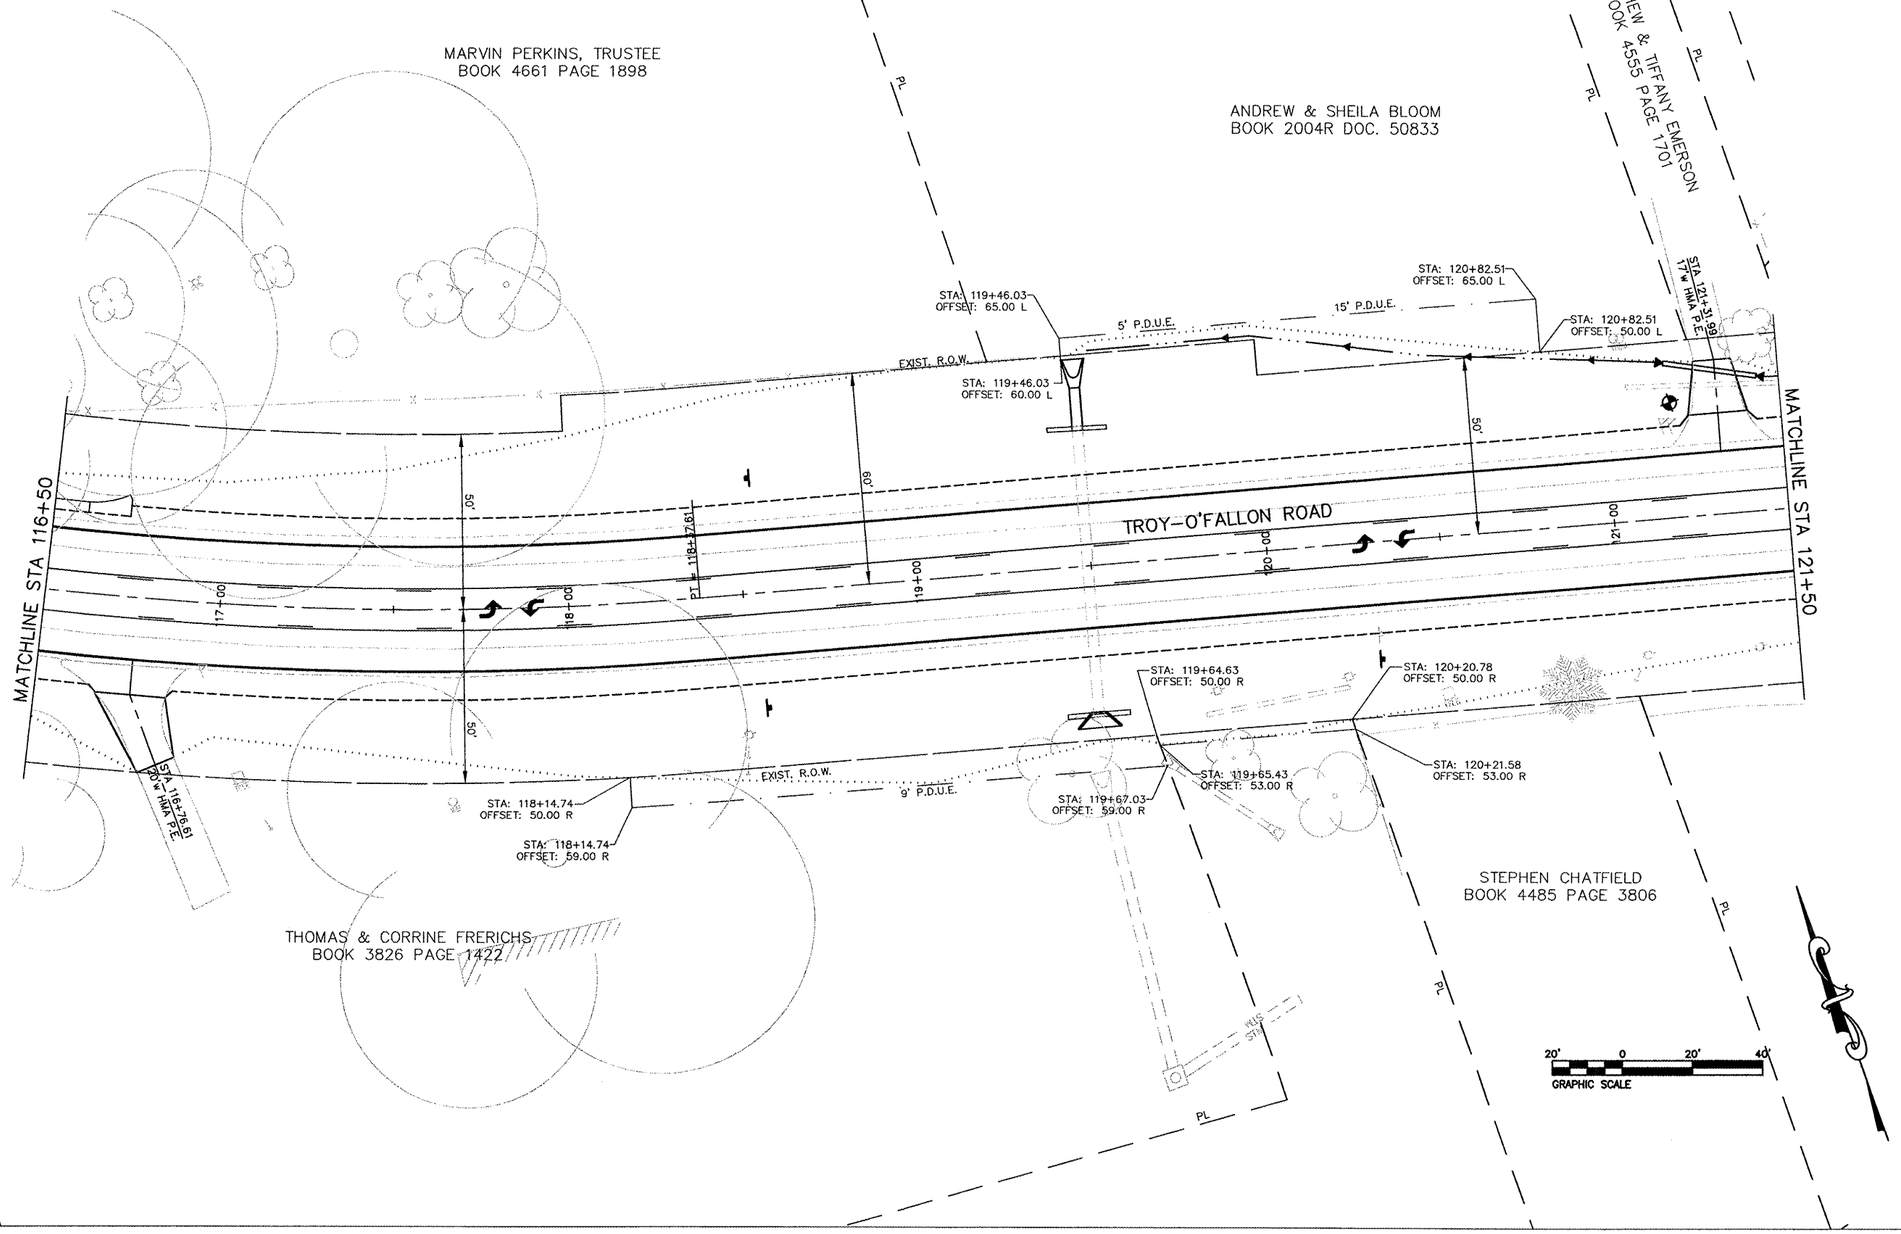
CONTRACT NO. 97352