CONTRACT NO. 97352

F.A.P. RTE.	SECTION	COUNTY	TOTAL SHEETS	SHEET NO.
793	05-00025-00-TL 07-00025-01-TL	MADISON	127	89
STA. 241+50.00		TO STA. 242+00.00		
FED. ROAD DIST. NO.	ILLINOIS	FED. AID PROJECT		

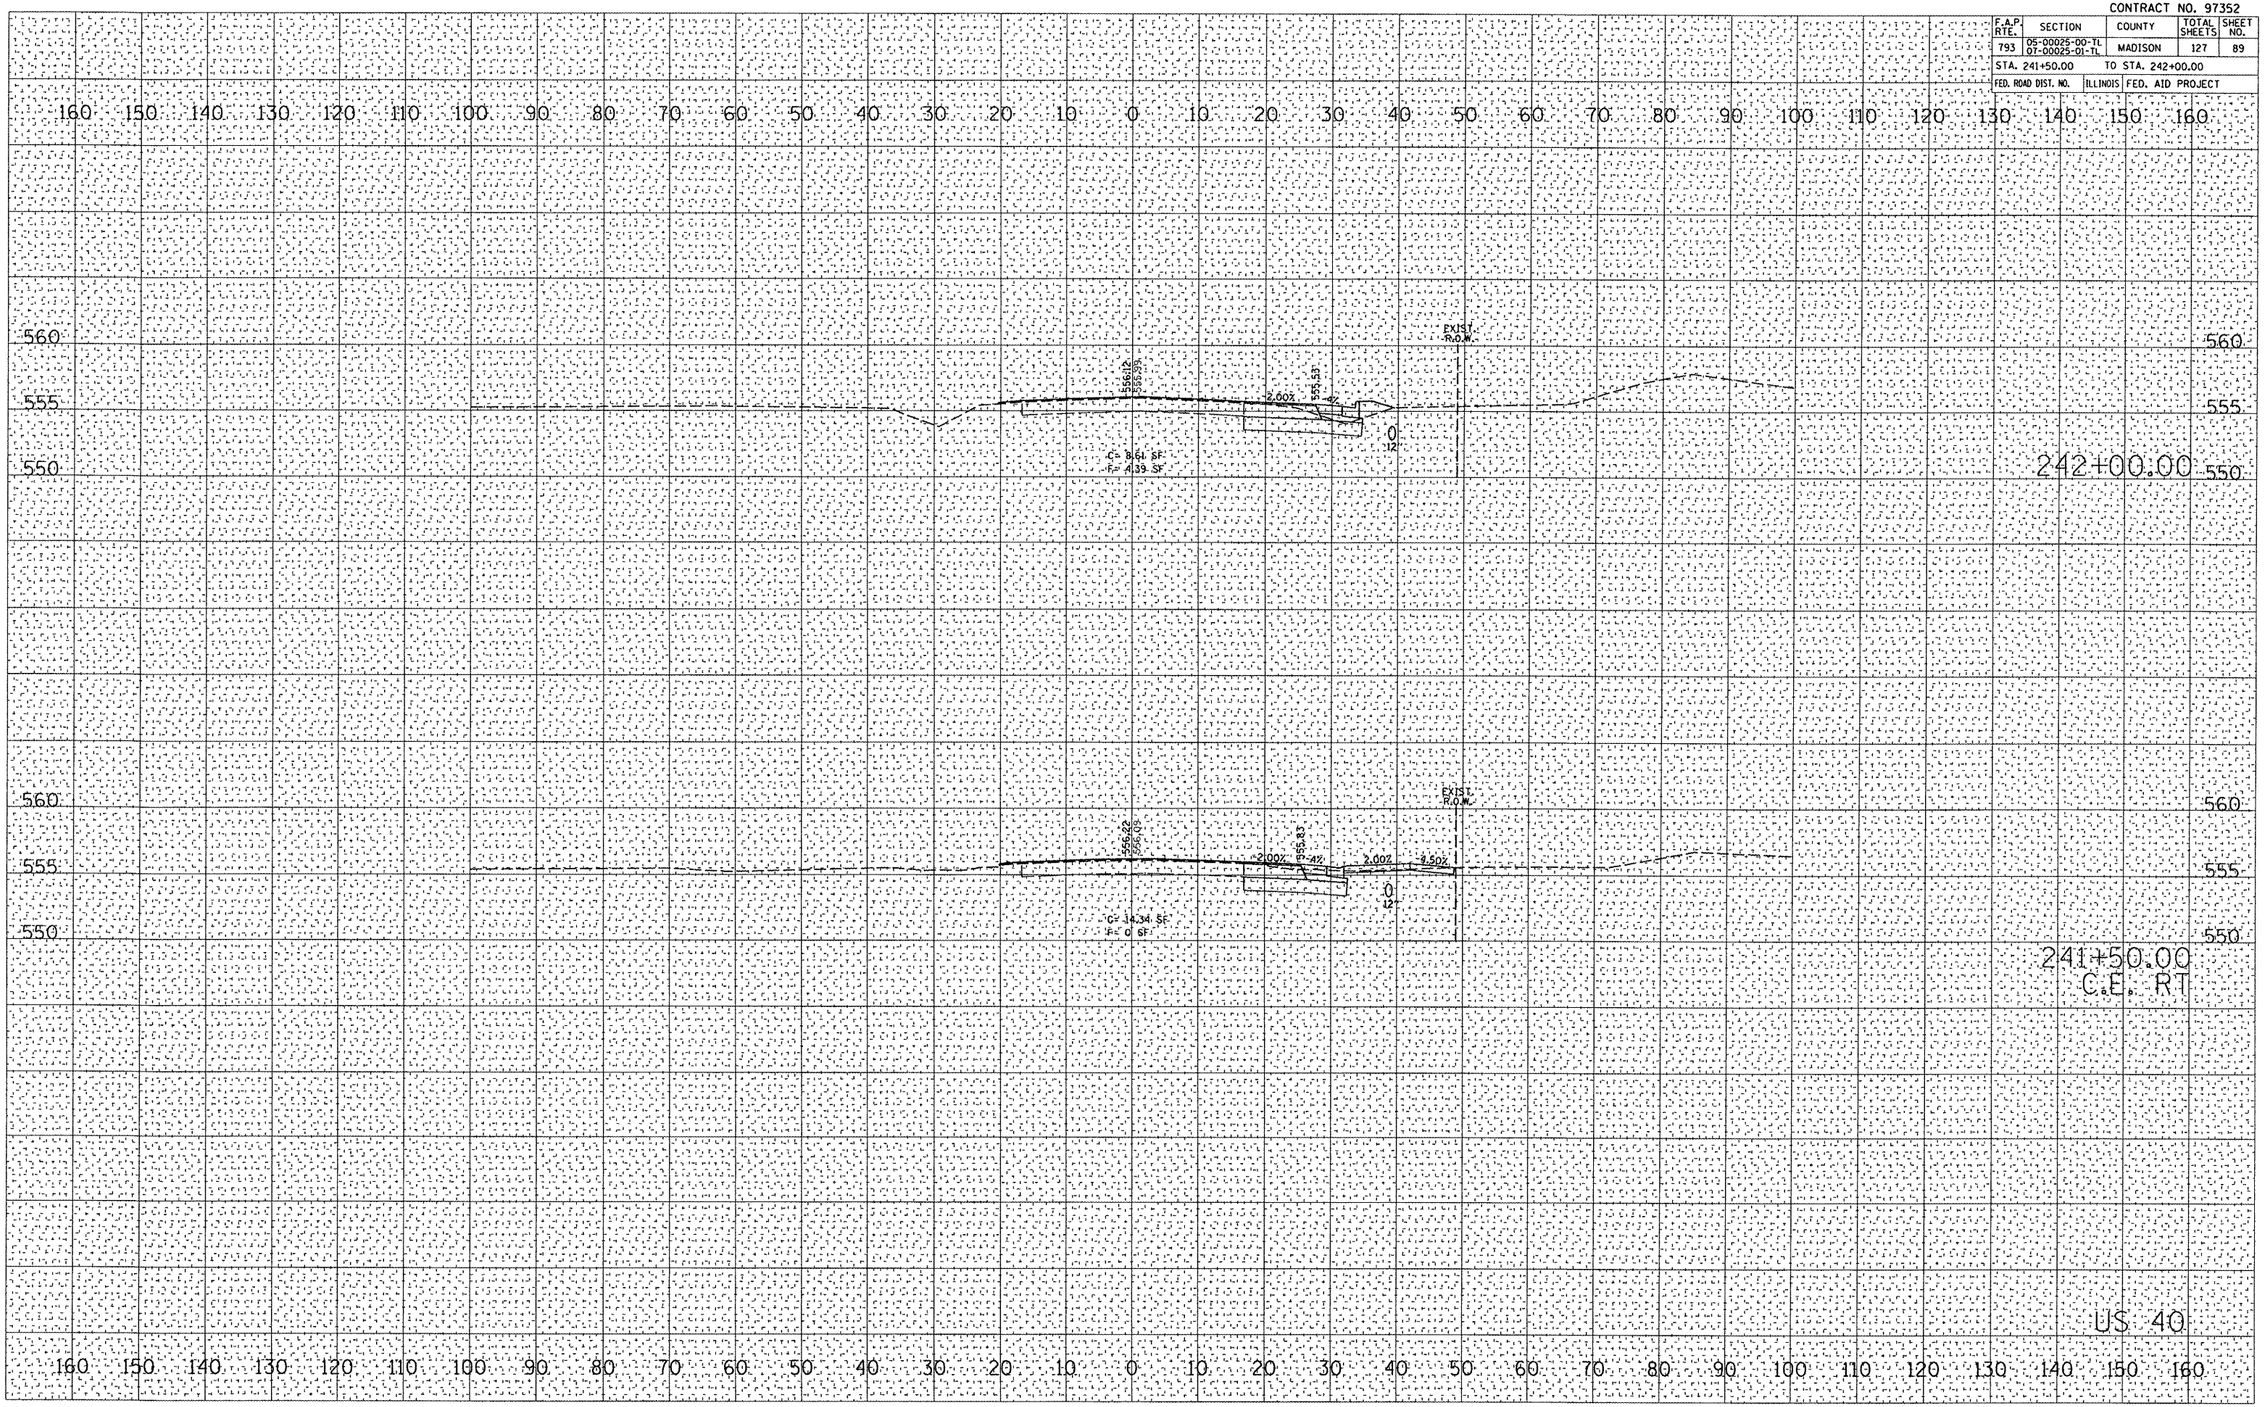

FINAL SURVEY	ORIGINAL SURVEY	BY	DATE
NOTE BOOK	SURVEYED		
NO.	PLOTTED		
	TEMPLATE		
	AREAS		
	AREAS CHECKED		

PLOT DATE = 6/10/2008
PLOT SCALE = 2.1795 '/ IN.
USER NAME = mkiemlier

...\dgn\050162xssheets-US40.dgn 6/10/2008 2:53:39 PM