FINAL SURVEY	BY	DATE
SURVEYED		
PLOTTED		
TEMPLATE		
NOTE BOOK		
AREAS		
NO.	AREAS CHECKED	

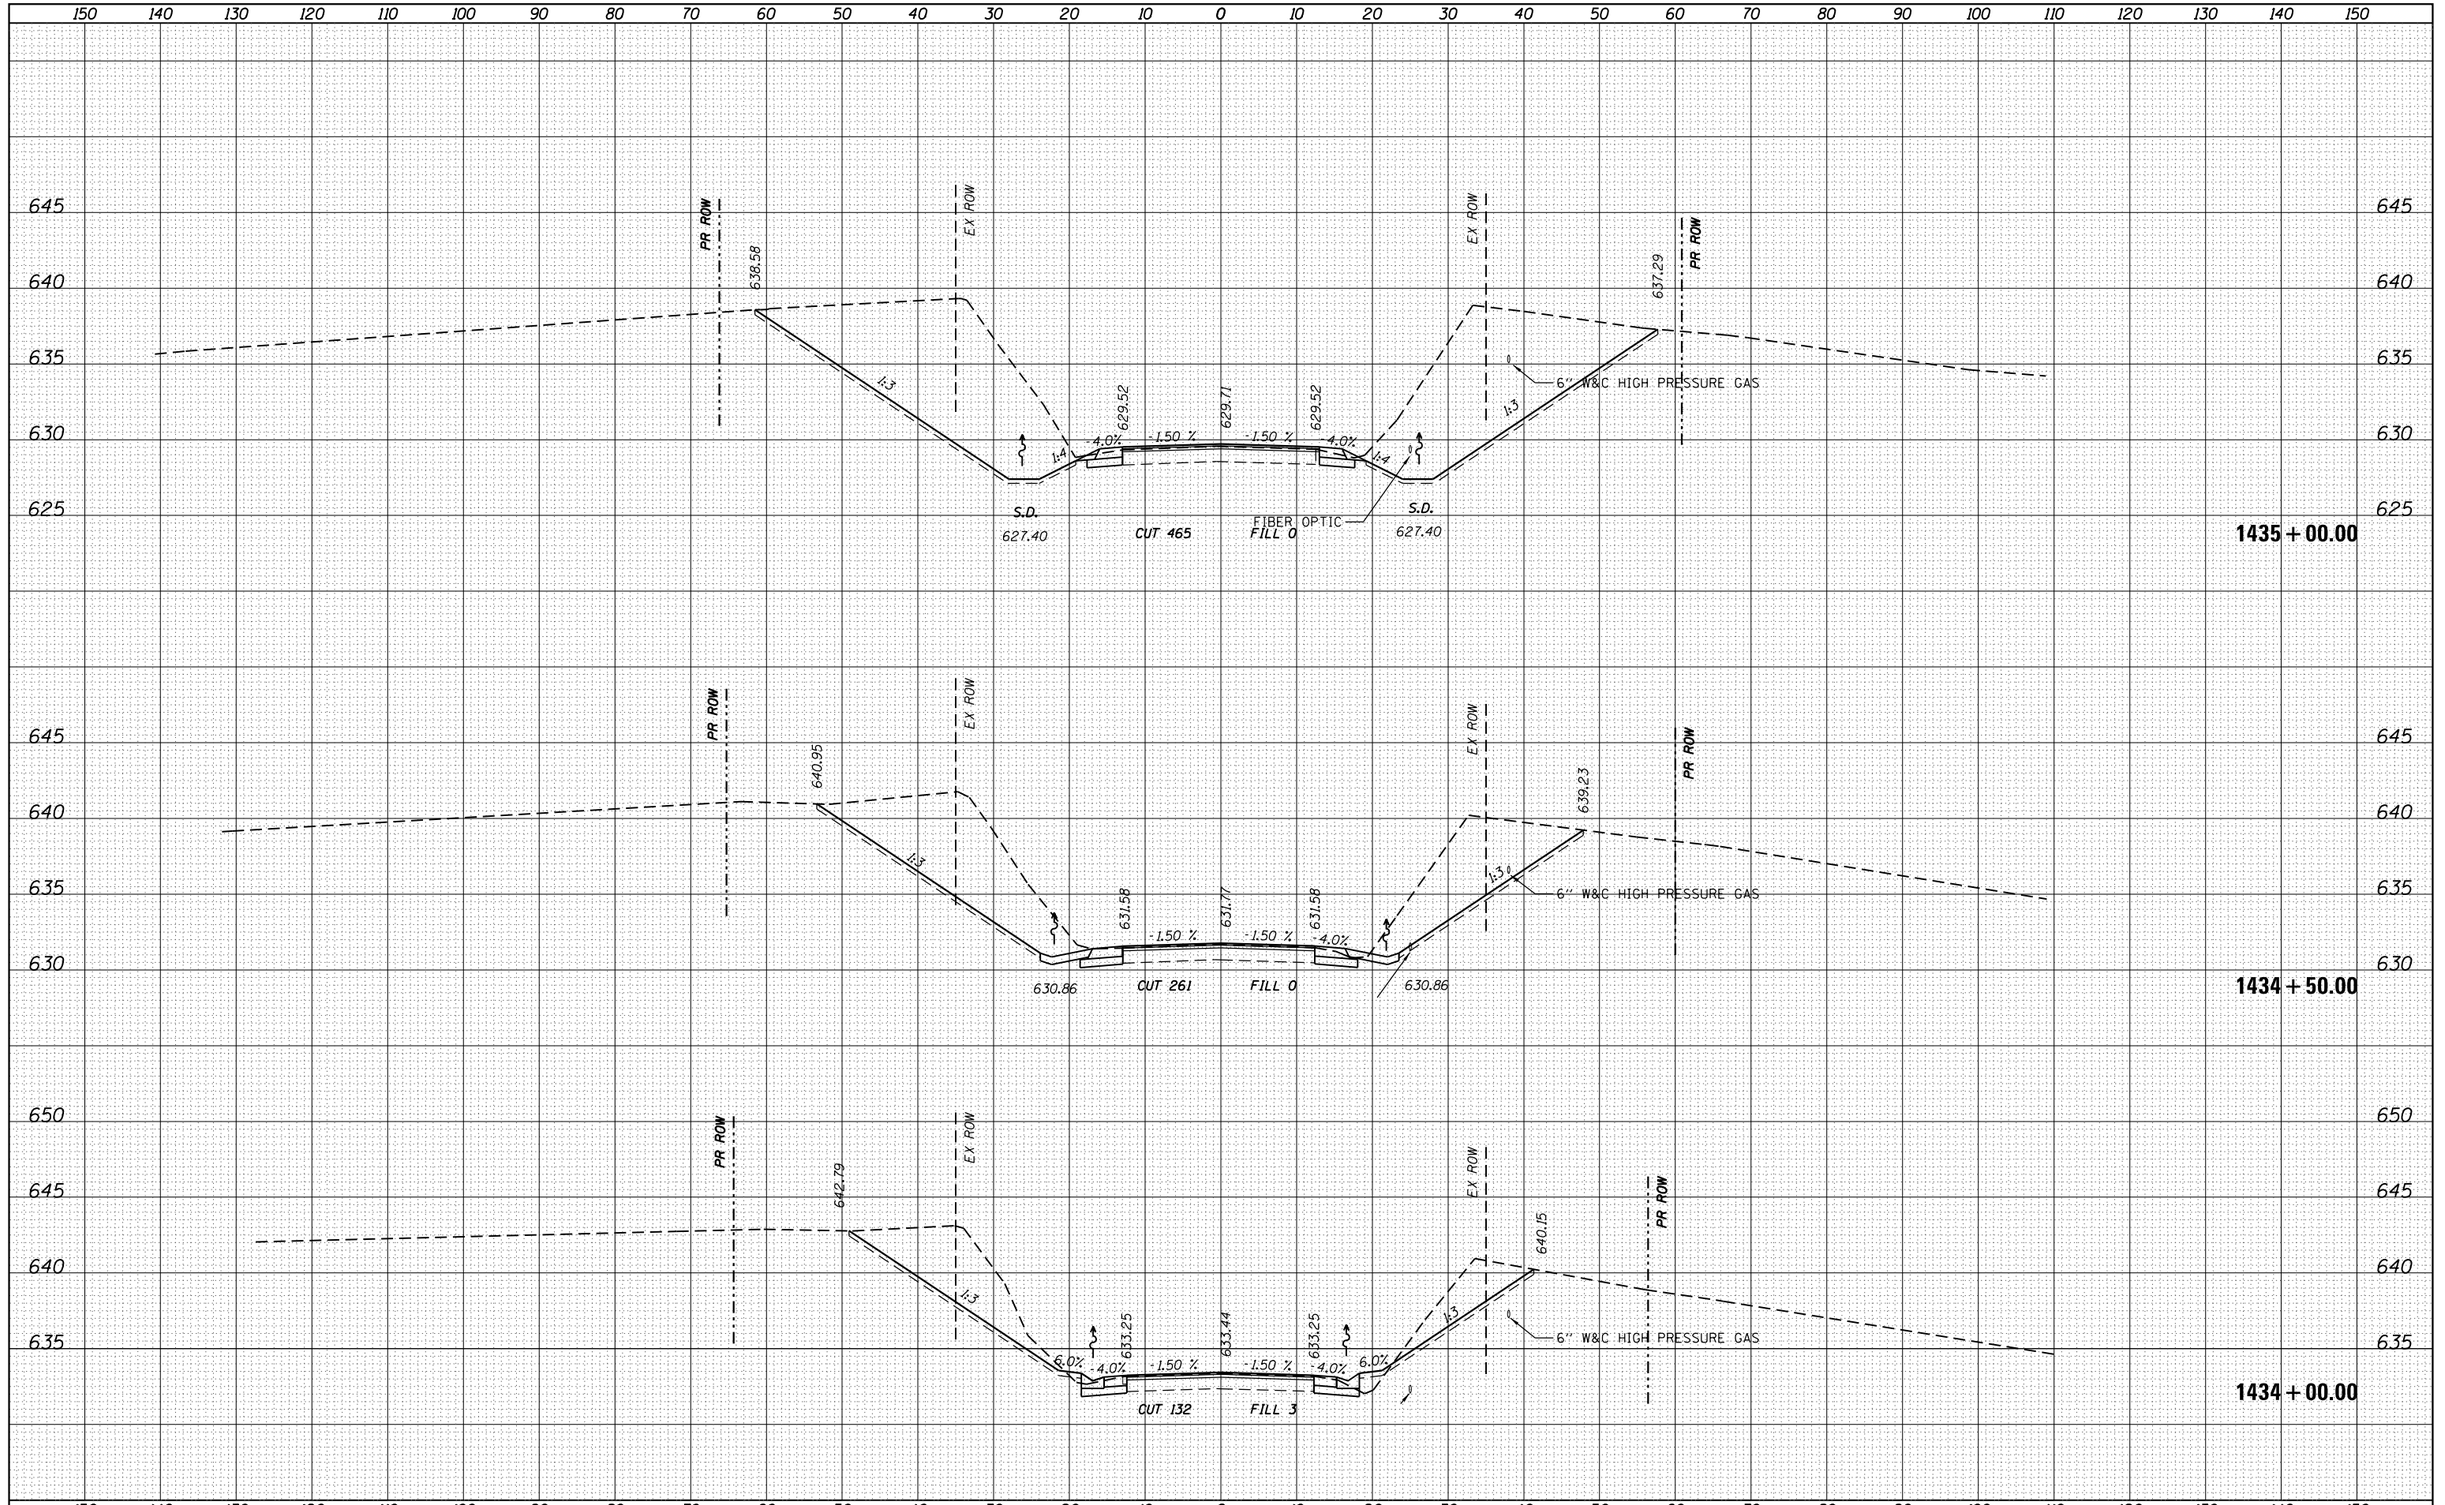

ORIGINAL SURVEY	BY	DATE
SURVEYED		
PLOTTED		
TEMPLATE		
NOTE BOOK		
AREAS		
NO.	AREAS CHECKED	

FILE NAME = pw:\\planroom.dot.illinois.gov:PWIDOT\Documents\IDOT Offices\District 4\Projects\D4_68758\CADD\Drawing sheets\Chastain\D468758-sht-xssht.dgn	USER NAME = jacobsmr	DESIGNED - CHASTAIN	REVISED -
		DRAWN - DLB	REVISED -
	PLOT SCALE = 20.0000 ' / in.	CHECKED - CAS	REVISED -
Default	PLOT DATE = 5/10/2019	DATE - 5/17	REVISED -

STATE OF ILLINOIS
DEPARTMENT OF TRANSPORTATION

CROSS SECTIONS
ILLINOIS ROUTE 78

SCALE: | SHEET OF SHEETS | STA. 1434+00.00 TO STA.1435+00.00

F.A. RTE.	SECTION	COUNTY	TOTAL SHEETS	SHEET NO.
22	48[(B-1)BR;CR]	KNOX	94	81
		CONTRACT NO. 68758		
	ILLINOIS	FED. AID PROJECT		