*REF-stg07
*REF-stg08

CONTRACT NO. 62742

F.A. RTE.	SECTION	COUNTY	TOTAL SHEETS	SHEET NO.
2845	3152 WRS	COOK	195	24
STA.	TO STA.			
FED. ROAD DIST. NO.	ILLINOIS	FED. AID PROJECT		

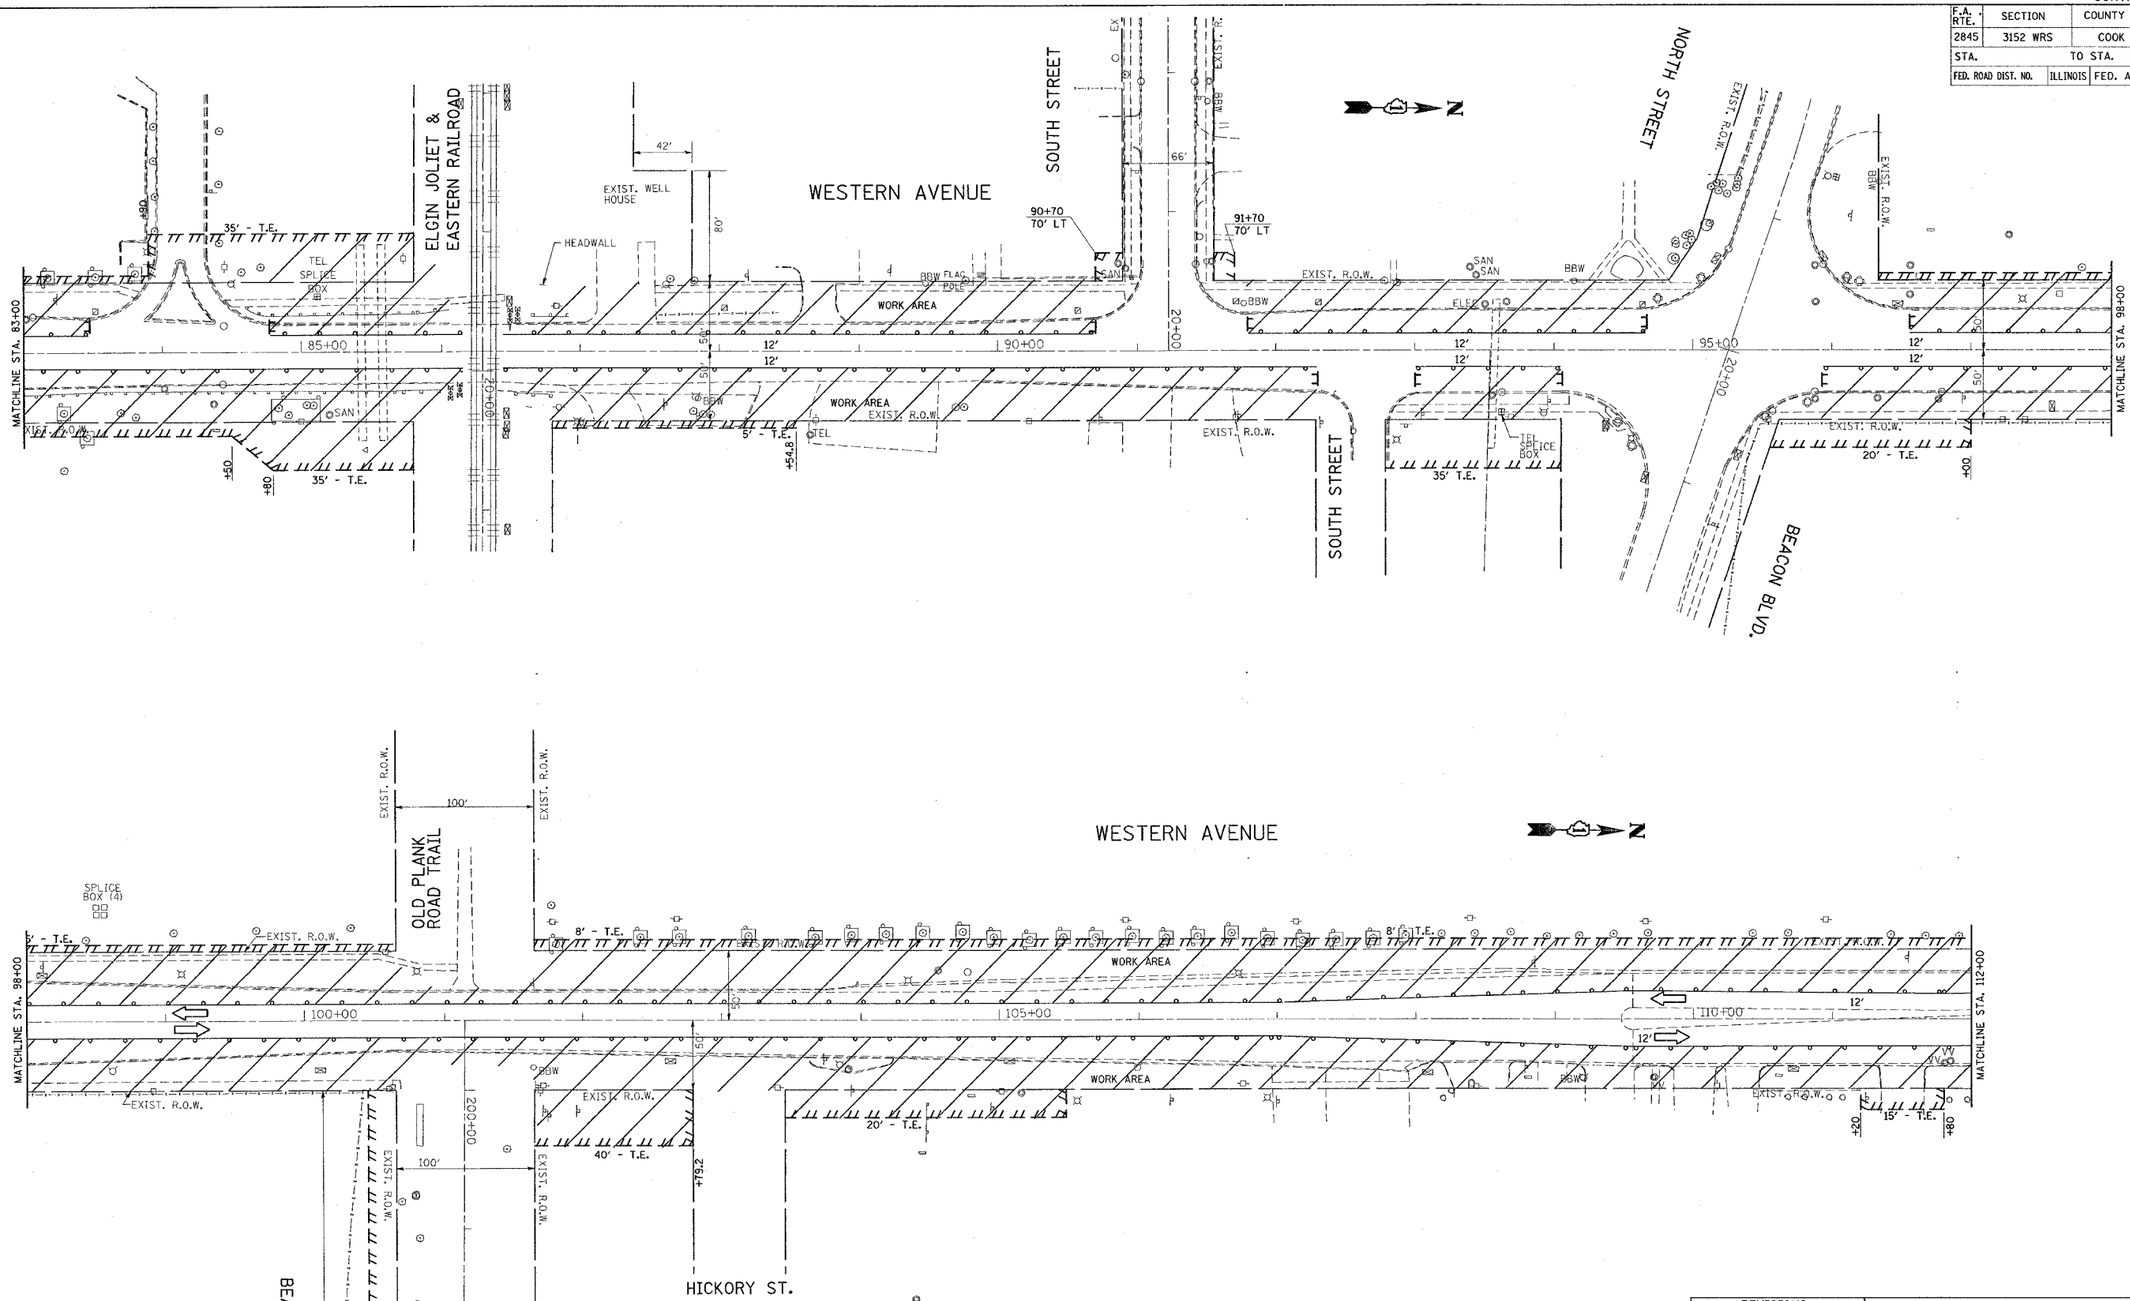

REVISIONS NAME	DATE

ILLINOIS DEPARTMENT OF TRANSPORTATION

WESTERN AVENUE STAGE I

SCALE: VERT. 1"=50' HORIZ.
DATE 6/28/2007

DRAWN BY
CHECKED BY

PLOT DATE = 6/28/2007
FILE NAME = c:\Projects\b144693\sh_stage1.dgn
PLOT SCALE = 50.0000 ' / IN.
REFERENCE = REF*