FAU RTE	SECTION	COUNTY	TOTAL SHEETS	SHEET NO.
2736	03-00227-00-RS	LAKE	122	49
F.H.W.A. REG.	ILLINOIS	PROJECT M-8003 (453)		

CONTRACT NO. 83829

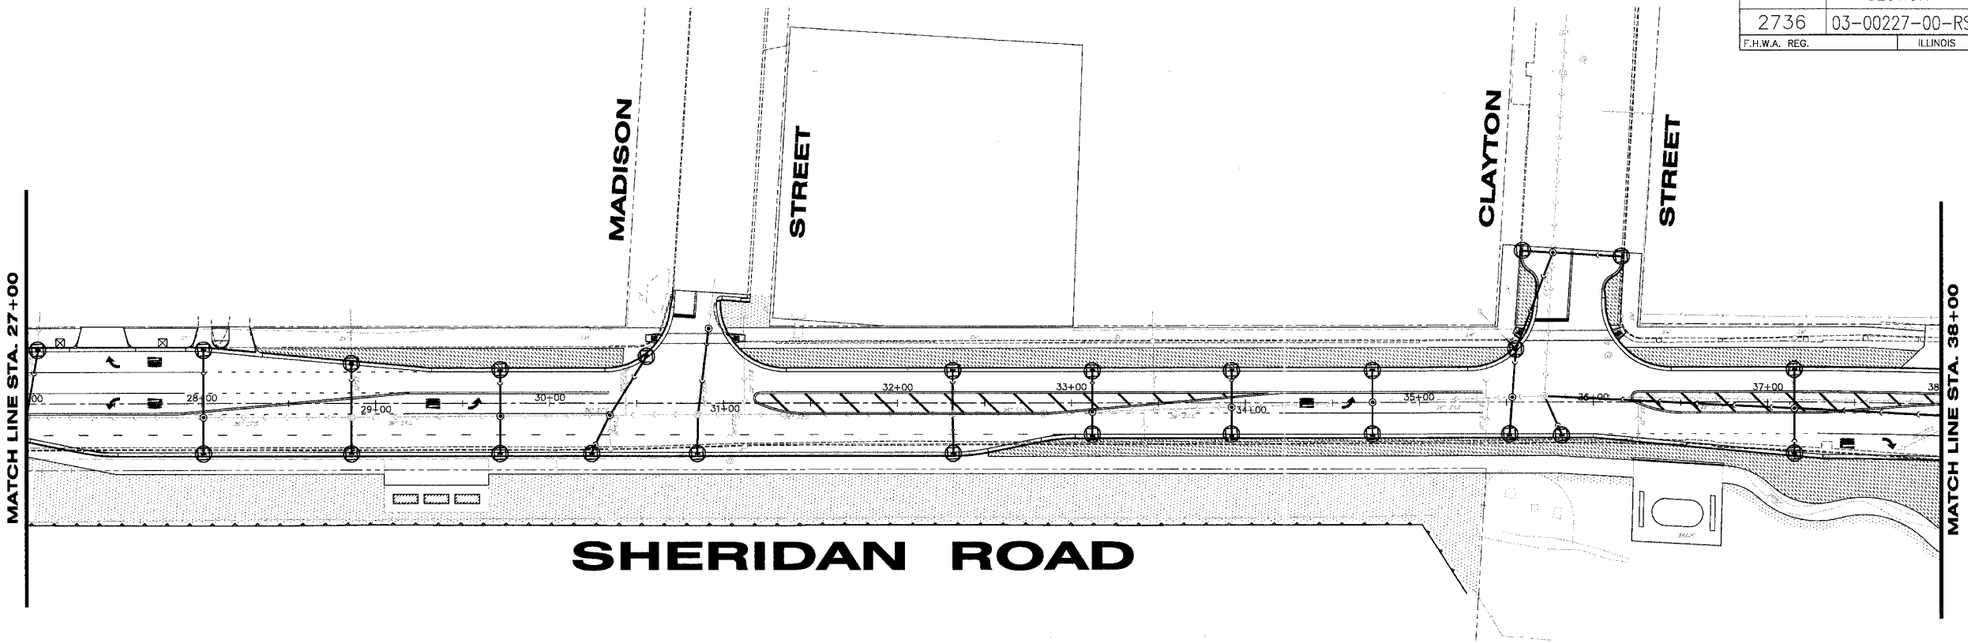

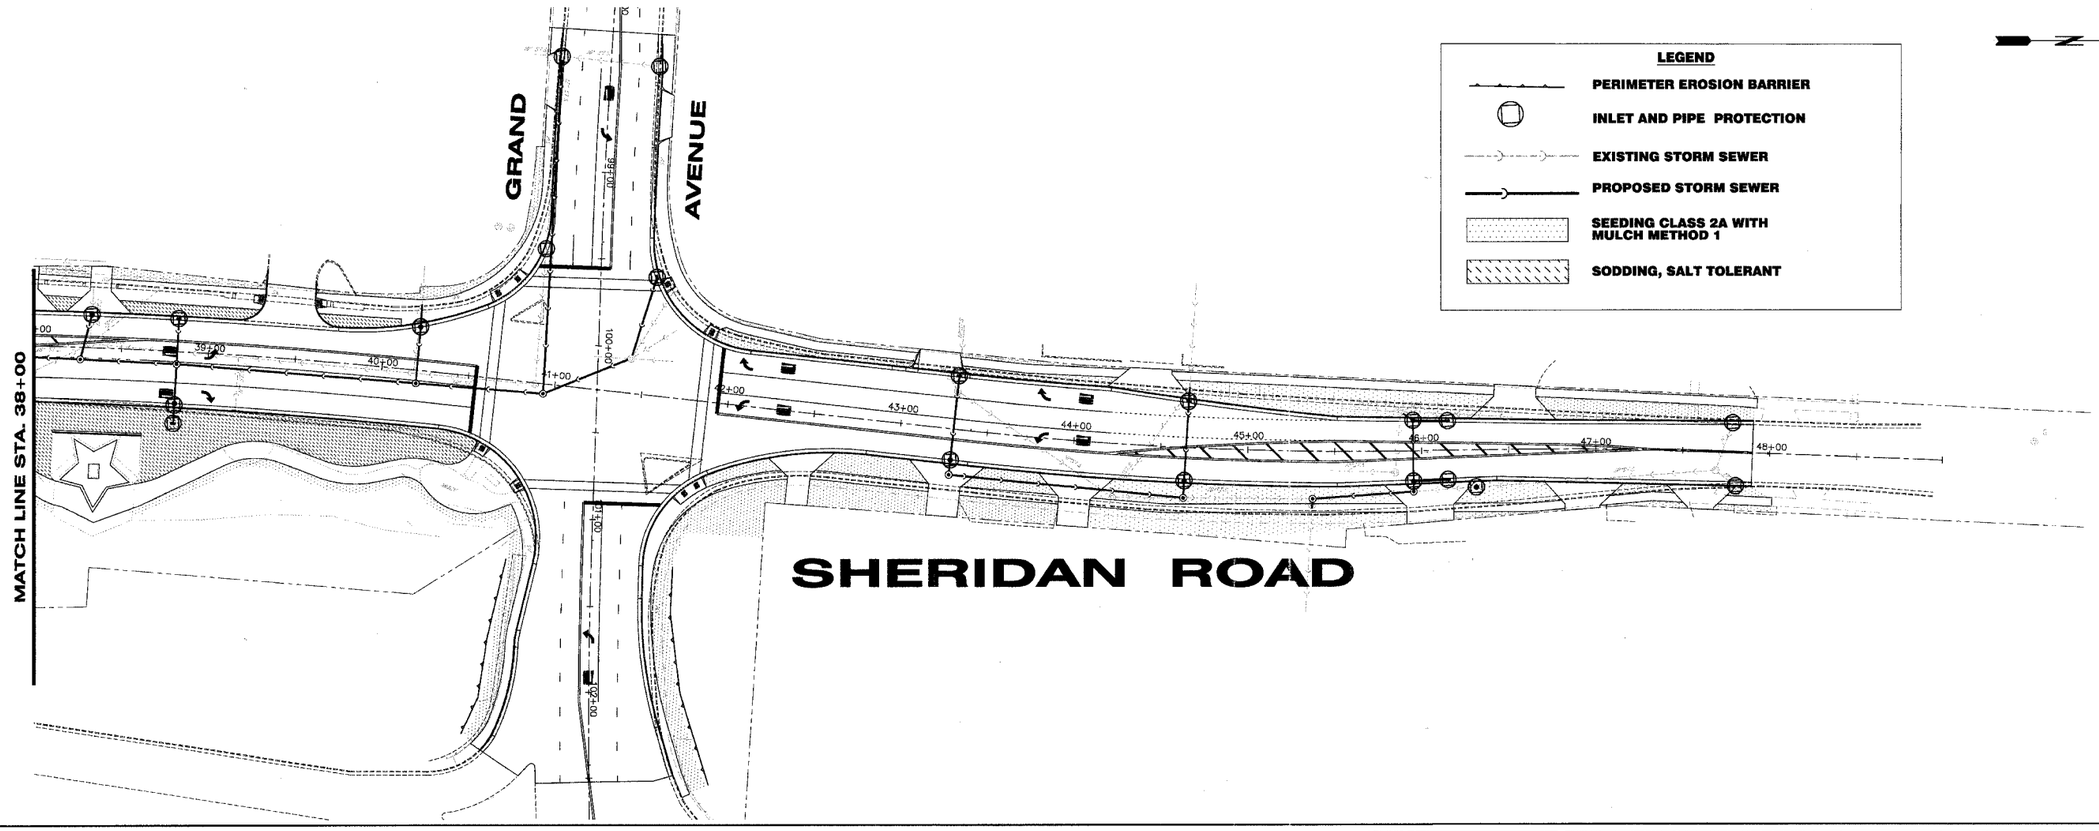

LEGEND

- PERIMETER EROSION BARRIER
- INLET AND PIPE PROTECTION
- EXISTING STORM SEWER
- PROPOSED STORM SEWER
- SEEDING CLASS 2A WITH MULCH METHOD 1
- SODDING, SALT TOLERANT

N

SHEET KEY

REVISIONS		
NO.	ITEM	DATE

SCALE:	1" = 40'
DRAWN BY:	NJB
CHECKED BY:	DBD
DATE:	1-16-06

McCLURE ENGINEERING ASSOCIATES, INC.
2728 Grand Ave. Waukegan, Ill. 60085
TEL 847-336-7100 FAX 847-336-7155
EMAIL wk@mcclureengineering.com
Design Firm License: Illinois #184-000816
Copyright 2004 by McClure Engineering Associates, Inc.

EROSION AND SEDIMENT CONTROL PLAN

SHERIDAN ROAD IMPROVEMENTS

CITY OF WAUKEGAN — JOB NUMBER: 02-28-04-164 — LAKE COUNTY, ILLINOIS

W:\dwg\WK\SHERIDAN-RD\Sher-LndscpErosion.dwg 8/26/2005 2:22:44 PM CDT

SHEET NO. 49 of 122