FAU RTE	SECTION	COUNTY	TOTAL SHEETS	SHEET NO.
2736	03-00227-00-RS	LAKE	122	**70**
F.H.W.A. REG.	ILLINOIS	PROJECT M-8003 (453)		
		CONTRACT NO. 83829		

Hymans Engineering, Inc.

804 Wythe Road• Springfield, IL 62702
Phone: (217)787-0586 FAX: (217)787-8785
Internet e-mail: hyengrc@enteritech.net
Design Firm License No.: 184-001225

ALAN M. HYMANS
34533
REGISTERED PROFESSIONAL ENGINEER
OF
ILLINOIS

EXPIRATION DATE: 11/30/07

GENERAL NOTES:

1. SEE SHEET 66 FOR KEYED NOTES
2. SEE SHEET 72 FOR CIRCUIT SCHEDULES

SHERIDAN ROAD

SCALE: HOR. 1"=20'

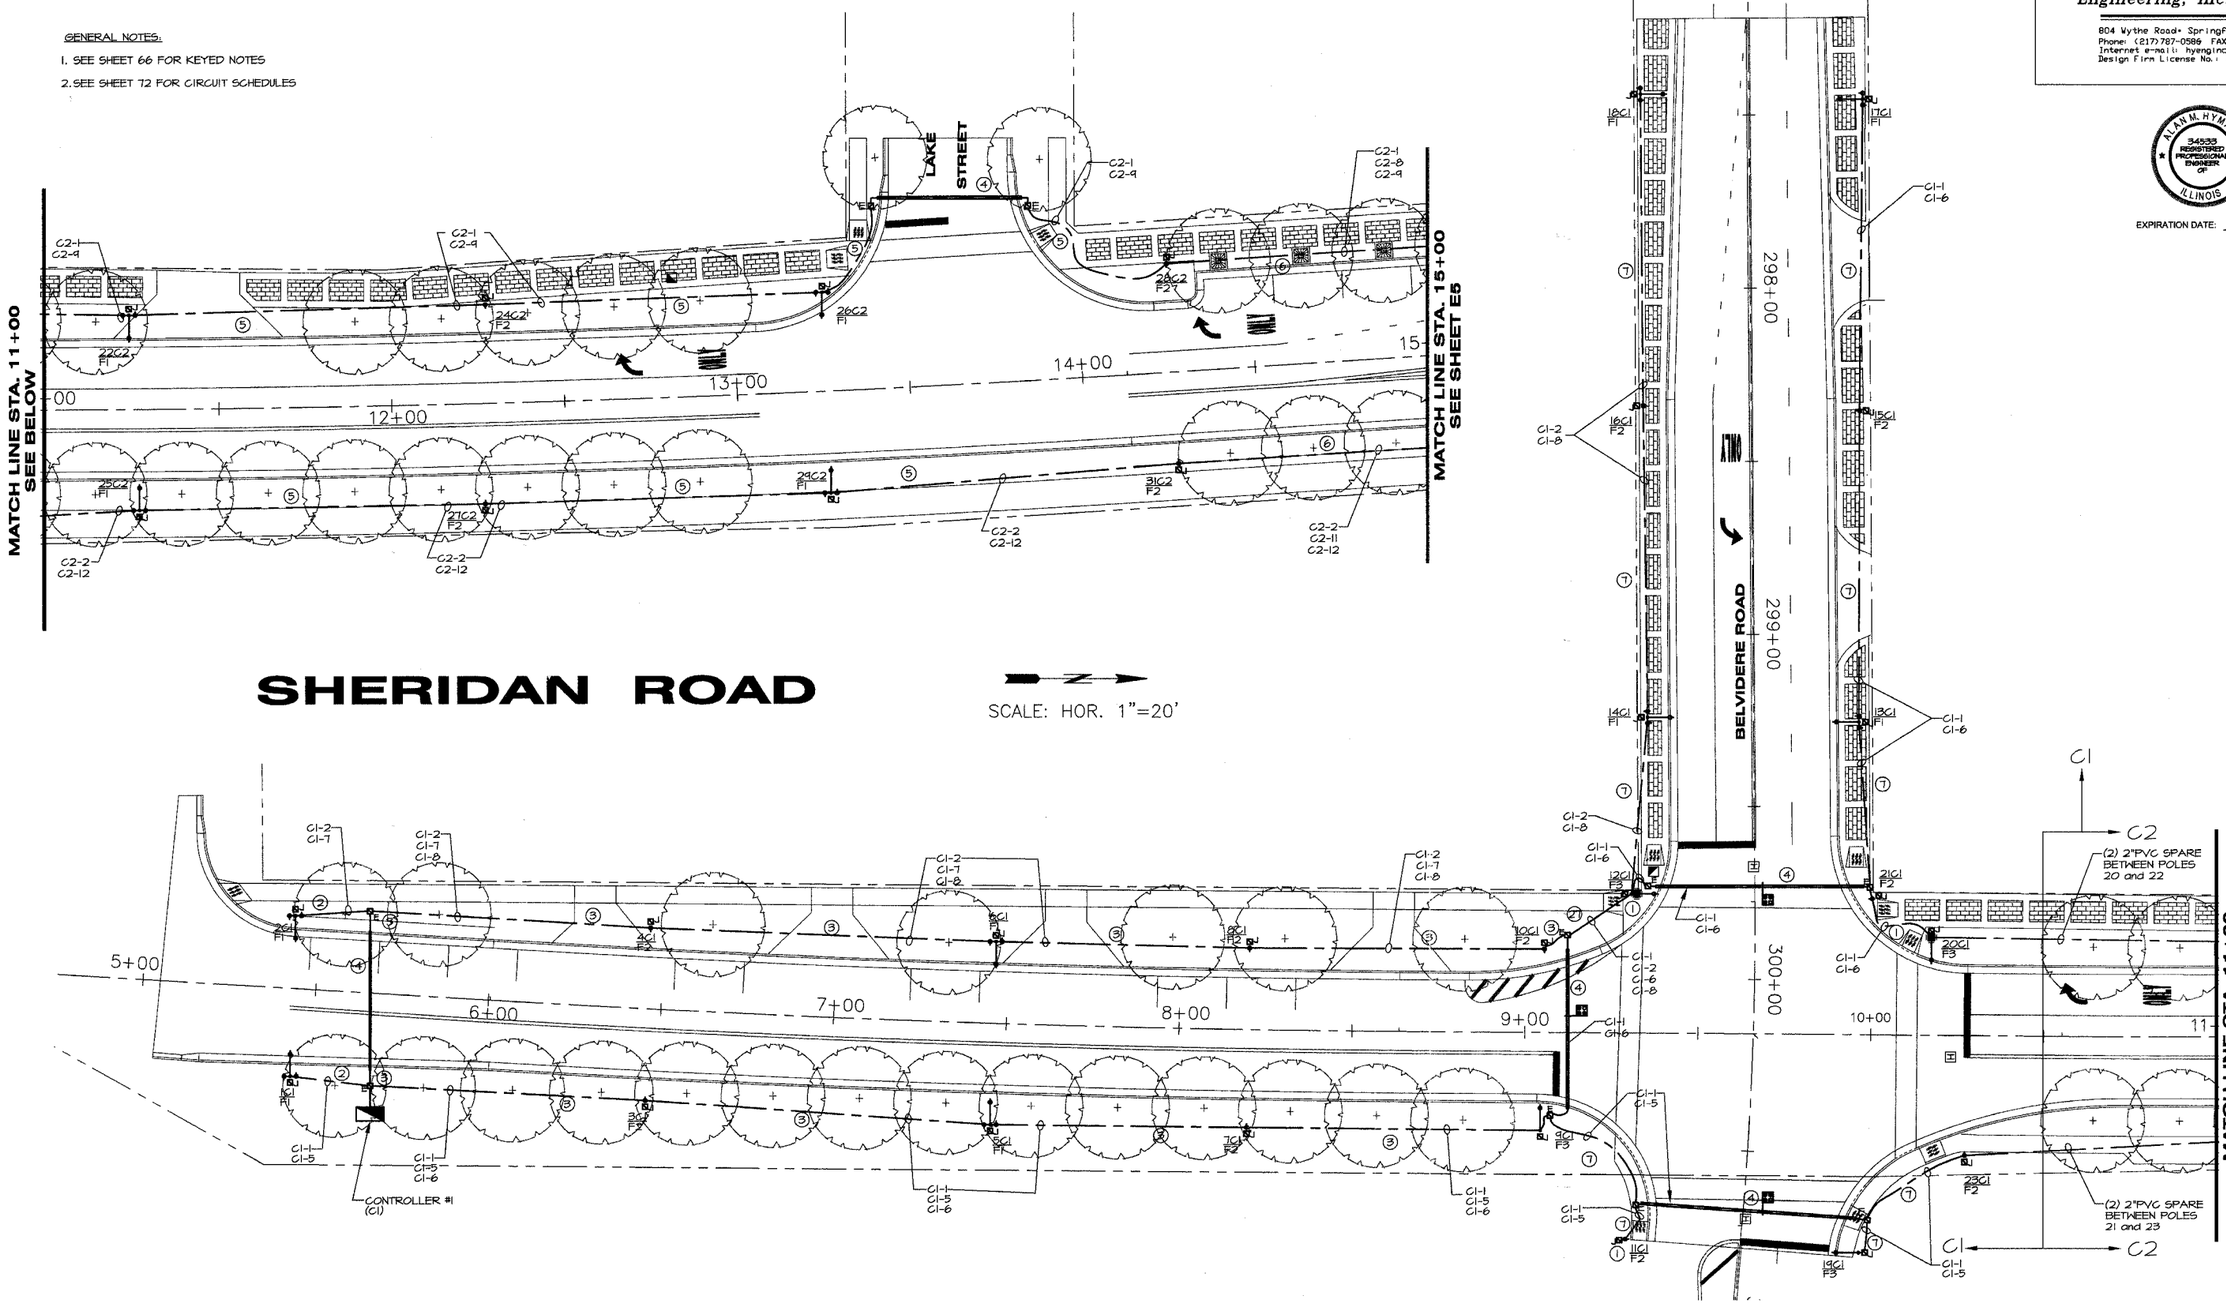

SHEET KEY

REVISIONS		
NO.	ITEM	DATE

SCALE:	1" = 20'
DRAWN BY:	KEH/DEH
CHECKED BY:	AMH
DATE:	3-3-06

McCLURE ENGINEERING ASSOCIATES, INC.
2728 Grand Ave. Waukegan, Ill. 60085
TEL 847-336-7100 FAX 847-336-7155
EMAIL wk@mcclureengineering.com

Design Firm License: Illinois #184-000816
Copyright 2004 by
McClure Engineering Associates, Inc.

LIGHTING PLAN-STA 5+00 TO 15+00

SHERIDAN ROAD IMPROVEMENTS

CITY OF WAUKEGAN — JOB NUMBER: 02-28-03-231 — LAKE COUNTY, ILLINOIS

H:\dwg\WK\SHERIDAN-RD\Lighting\Lighting Final\E4-EB SheridanRd-Light-010706.dwg 3/6/2006 11:34:43 AM CST

SHEET NO. **70** of **122**