F.A. RTE.	SECTION	COUNTY	TOTAL SHEETS	SHEET NO.
	03-00026-00-PK	MADISON	34	4

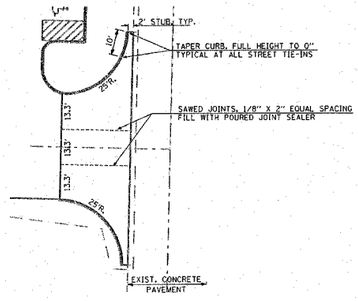

ENTRANCE DETAIL
1" = 20'

SECTION A-A
NOT TO SCALE

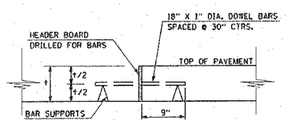

TRANSVERSE CONSTRUCTION JOINT
NO SCALE

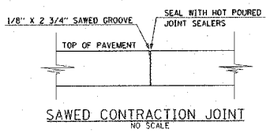

SAWED CONTRACTION JOINT
NO SCALE

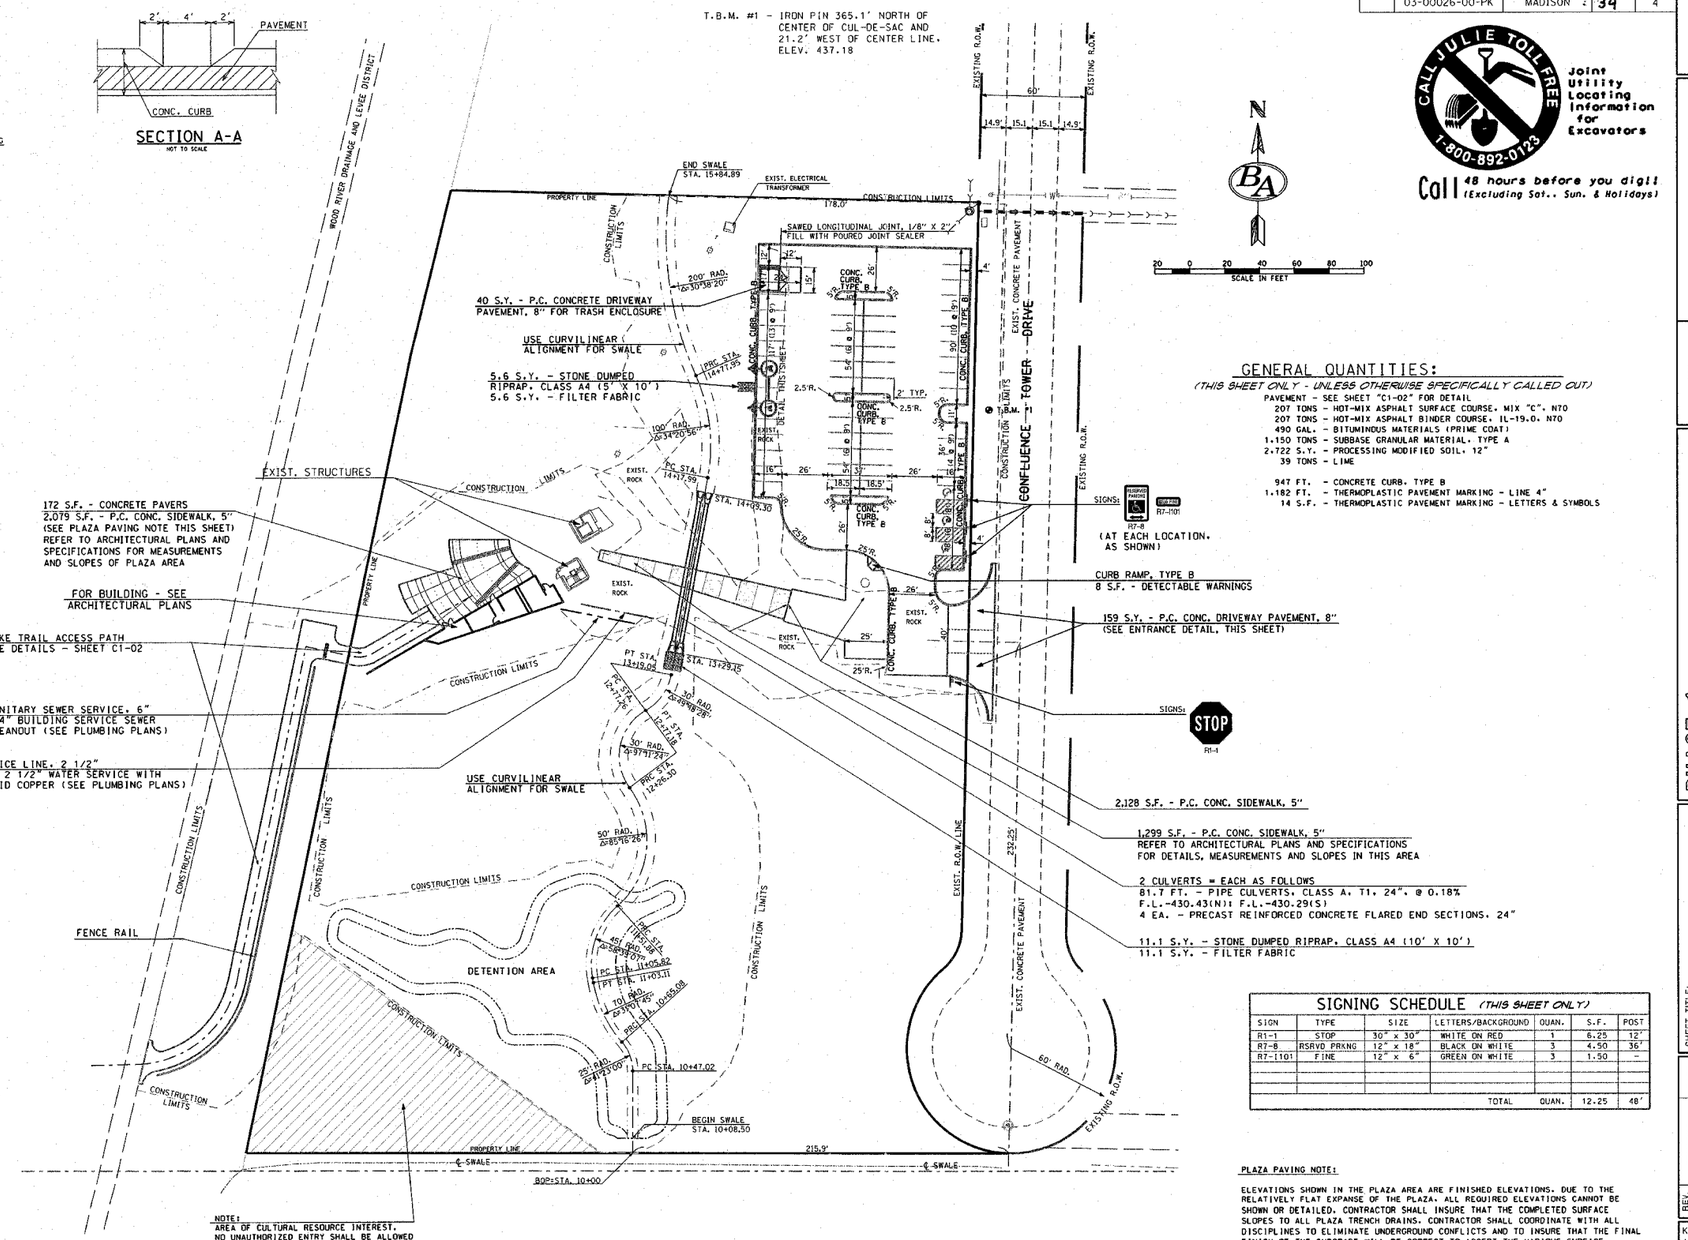

NOTE:
AREA OF CULTURAL RESOURCE INTEREST. NO UNAUTHORIZED ENTRY SHALL BE ALLOWED (AS DETERMINED BY THE OWNER).

UNDERGROUND FACILITIES, STRUCTURES, AND UTILITIES HAVE BEEN PLOTTED FROM AVAILABLE SURVEYS AND RECORDS AND, THEREFORE, THEIR LOCATIONS MUST BE CONSIDERED APPROXIMATE ONLY. THERE MAY BE OTHERS THE EXISTENCE OF WHICH IS AT PRESENT NOT KNOWN. VERIFICATION OF THE LOCATIONS OF UNDERGROUND UTILITIES, SHOWN OR NOT SHOWN, WILL BE THE RESPONSIBILITY OF THE CONSTRUCTION CONTRACTOR.

GENERAL QUANTITIES:

(THIS SHEET ONLY - UNLESS OTHERWISE SPECIFICALLY CALLED OUT)

PAVEMENT - SEE SHEET "C1-02" FOR DETAIL
207 TONS - HOT-MIX ASPHALT SURFACE COURSE, MIX "C", N70
207 TONS - HOT-MIX ASPHALT BINDER COURSE, IL-19.0, N70
490 GAL. - BITUMINOUS MATERIALS (PRIME COAT)
1,150 TONS - SUBBASE GRANULAR MATERIAL, TYPE A
2,722 S.Y. - PROCESSING MODIFIED SOIL, 12"
39 TONS - LIME

947 FT. - CONCRETE CURB, TYPE B
1,182 FT. - THERMOPLASTIC PAVEMENT MARKING - LINE 4"
14 S.F. - THERMOPLASTIC PAVEMENT MARKING - LETTERS & SYMBOLS

SIGNING SCHEDULE *(THIS SHEET ONLY)*

SIGN	TYPE	SIZE	LETTERS/BACKGROUND	QUAN.	S.F.	POST
R1-1	STOP	30" x 30"	WHITE ON RED	1	6.25	12'
R7-8	RSRVD PRKNG	12" x 18"	BLACK ON WHITE	3	4.50	36'
R7-1101	FINE	12" x 6"	GREEN ON WHITE	3	1.50	-
			TOTAL	QUAN.	12.25	48'

PLAZA PAVING NOTE:

ELEVATIONS SHOWN IN THE PLAZA AREA ARE FINISHED ELEVATIONS. DUE TO THE RELATIVELY FLAT EXPANSE OF THE PLAZA, ALL REQUIRED ELEVATIONS CANNOT BE SHOWN OR DETAILED. CONTRACTOR SHALL INSURE THAT THE COMPLETED SURFACE SLOPES TO ALL PLAZA TRENCH DRAINS. CONTRACTOR SHALL COORDINATE WITH ALL DISCIPLINES TO ELIMINATE UNDERGROUND CONFLICTS AND TO INSURE THAT THE FINAL FINISH OF THE SUBGRADE WILL BE CORRECT TO ACCEPT THE VARIOUS SURFACE MATERIALS AND CONTOURS OF THE FINISHED PLAZA AREA. PAVEMENT JOINTING SHALL BE AS SHOWN ON THE ARCHITECTURAL DRAWINGS AND AS DIRECTED BY THE RESIDENT ENGINEER. AT ANY CONSTRUCTION JOINT BETWEEN THIS AND FUTURE WORK, PLACE #4 EPOXY COATED REINFORCEMENT BARS 2'- 6" LONG AT 2'- 6" CENTERS AT 2" DEPTH.

ADDITIONAL WORK CREATED BY THIS COORDINATION SHALL BE INCLUDED IN THE CONTRACT UNIT PRICE FOR P.C. CONCRETE SIDEWALK, 5".

CALL JULIE TOLL FREE 1-800-892-0123
Joint Utility Locating Information for Excavators
Call 48 hours before you dig! (Excluding Sat., Sun. & Holidays)

211 North Broadway
Suite 1900
St. Louis, Missouri 63102
ph (314) 241-8188
fax (314) 241-0125
KENNEDY Associates Architects

PHASE 1
LEWIS AND CLARK MEMORIAL TOWER
HARTFORD, ILLINOIS 62048

SHEET TITLE: CONSTRUCTION PLAN

REV NO.	REMARKS	DATE

KENNEDY PROJECT NO 10-02048

ISSUE DATE

SHEET NO. C1-03