ADVANCED SIGNING DETAIL

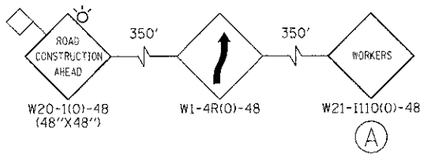

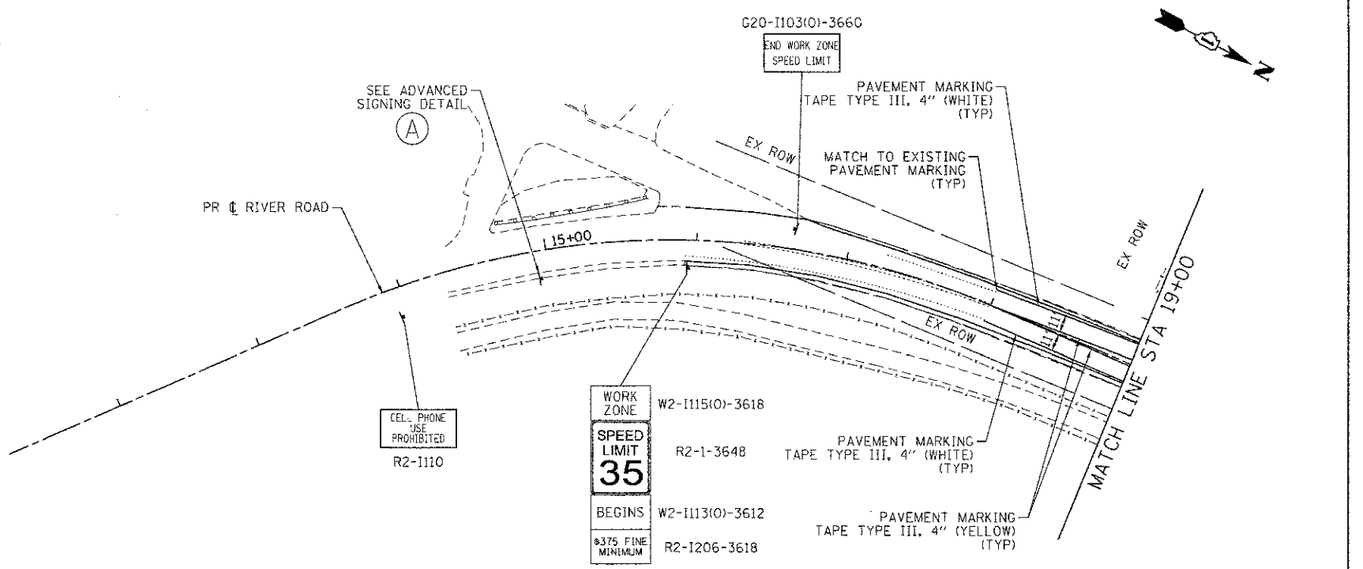

LEGEND:

- TEMPORARY PAVEMENT
- WORK ZONE
- DIRECTION OF TRAFFIC
- TYPE II BARRICADES OR DRUMS WITH STEADY BURNING LIGHTS @ 50 FT CENTERS ALONG ROADWAY TANGENTS, 25 FT CENTERS ALONG TAPERS, AND 12 FT CENTERS ALONG RADII
- VERTICAL PANEL WITH STEADY BURNING LIGHT @ 50 FT CENTERS
- TYPE III BARRICADES WITH FLASHING LIGHTS

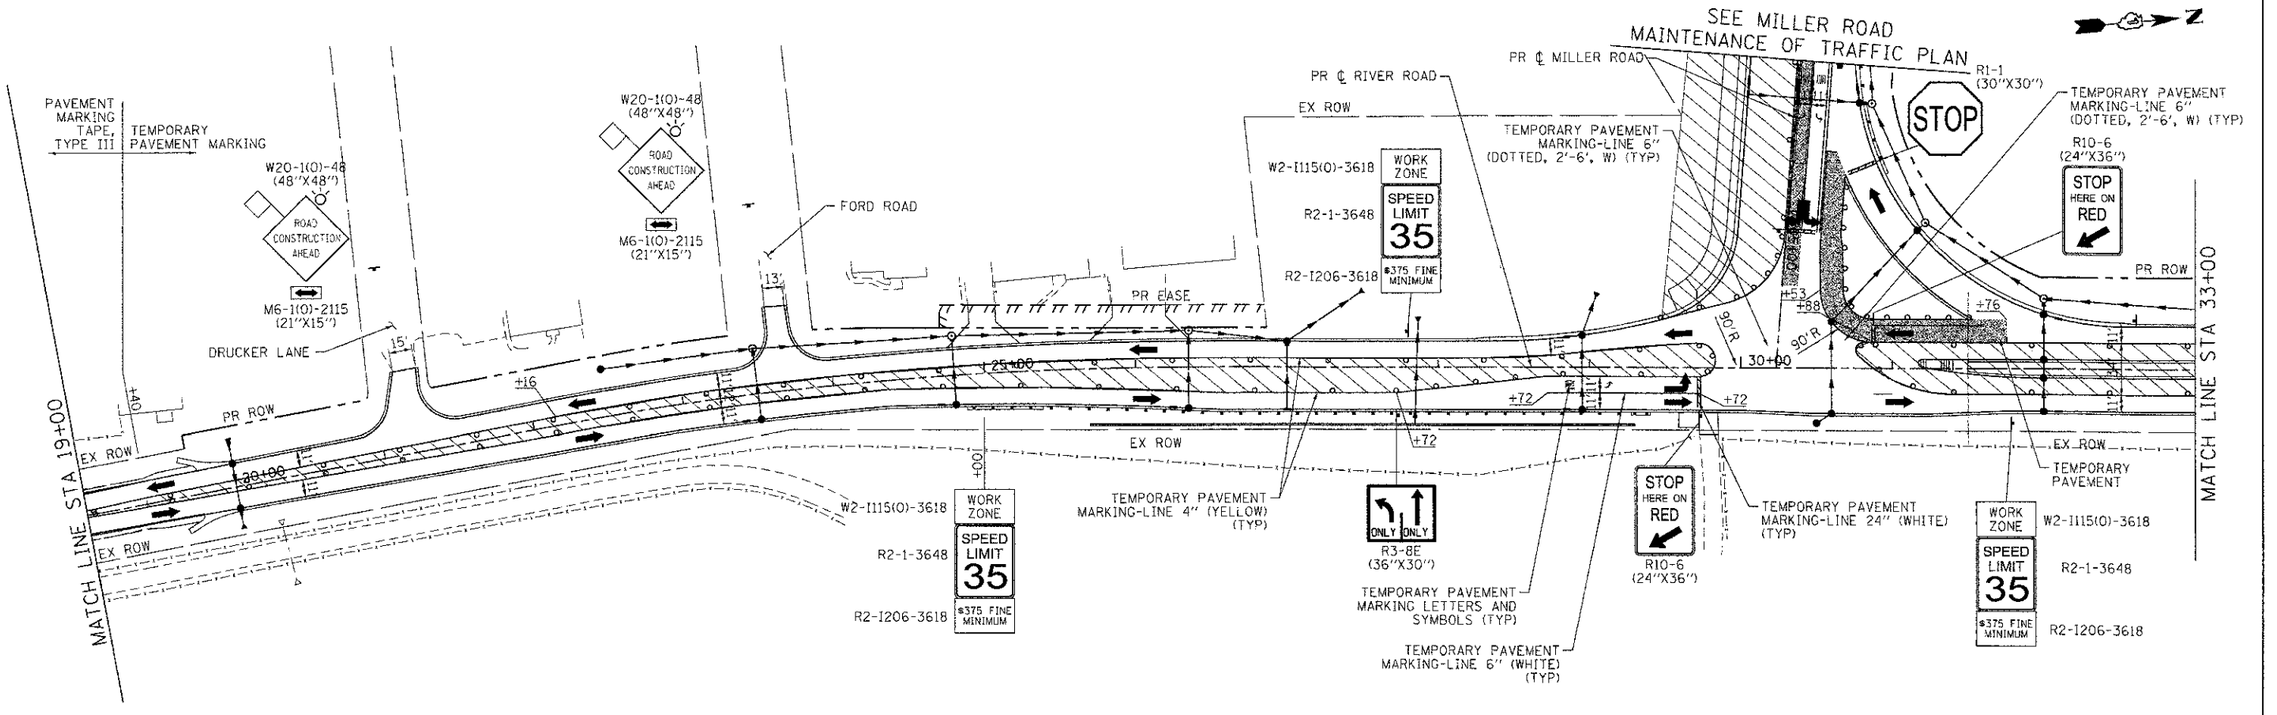

HRGreen.com Illinois Professional Design Firm # 184-001322	USER NAME = jettena	DESIGNED - JPA	REVISED -	
	FILE NAME = 090071-mot2-09.dgn	DRAWN - SVJ	REVISED -	
	PLOT SCALE = 1' = 50'	CHECKED - JLP	REVISED -	
	PLOT DATE = 7/23/2012	DATE - 7/23/12	REVISED -	

MCHENRY COUNTY
DIVISION OF TRANSPORTATION

SUGGESTED MAINTENANCE OF TRAFFIC – STAGE 2
CHARLES J. MILLER ROAD ROADWAY IMPROVEMENTS

SCALE: 1" = 50' | SHEET NO. 9 OF 14 SHEETS | STA. | TO STA.

F.A.U. RTE.	SECTION	COUNTY	TOTAL SHEETS	SHEET NO.
3860	09-00372-00-PW	MCHENRY	252	43
		CONTRACT NO. 63633		
FED. ROAD DIST. NO.	ILLINOIS	FED. AID PROJECT		

COMPANY NAME:
PROJECT CONTACT:
CLIENT:
DATE PLOTTED: 7/23/2012 11:11:05 AM
FILE NAME: 090071-mot2-09.dgn
PLOT DRIVER: pdf.pltr
PEN TABLE: standard-trans.tbl