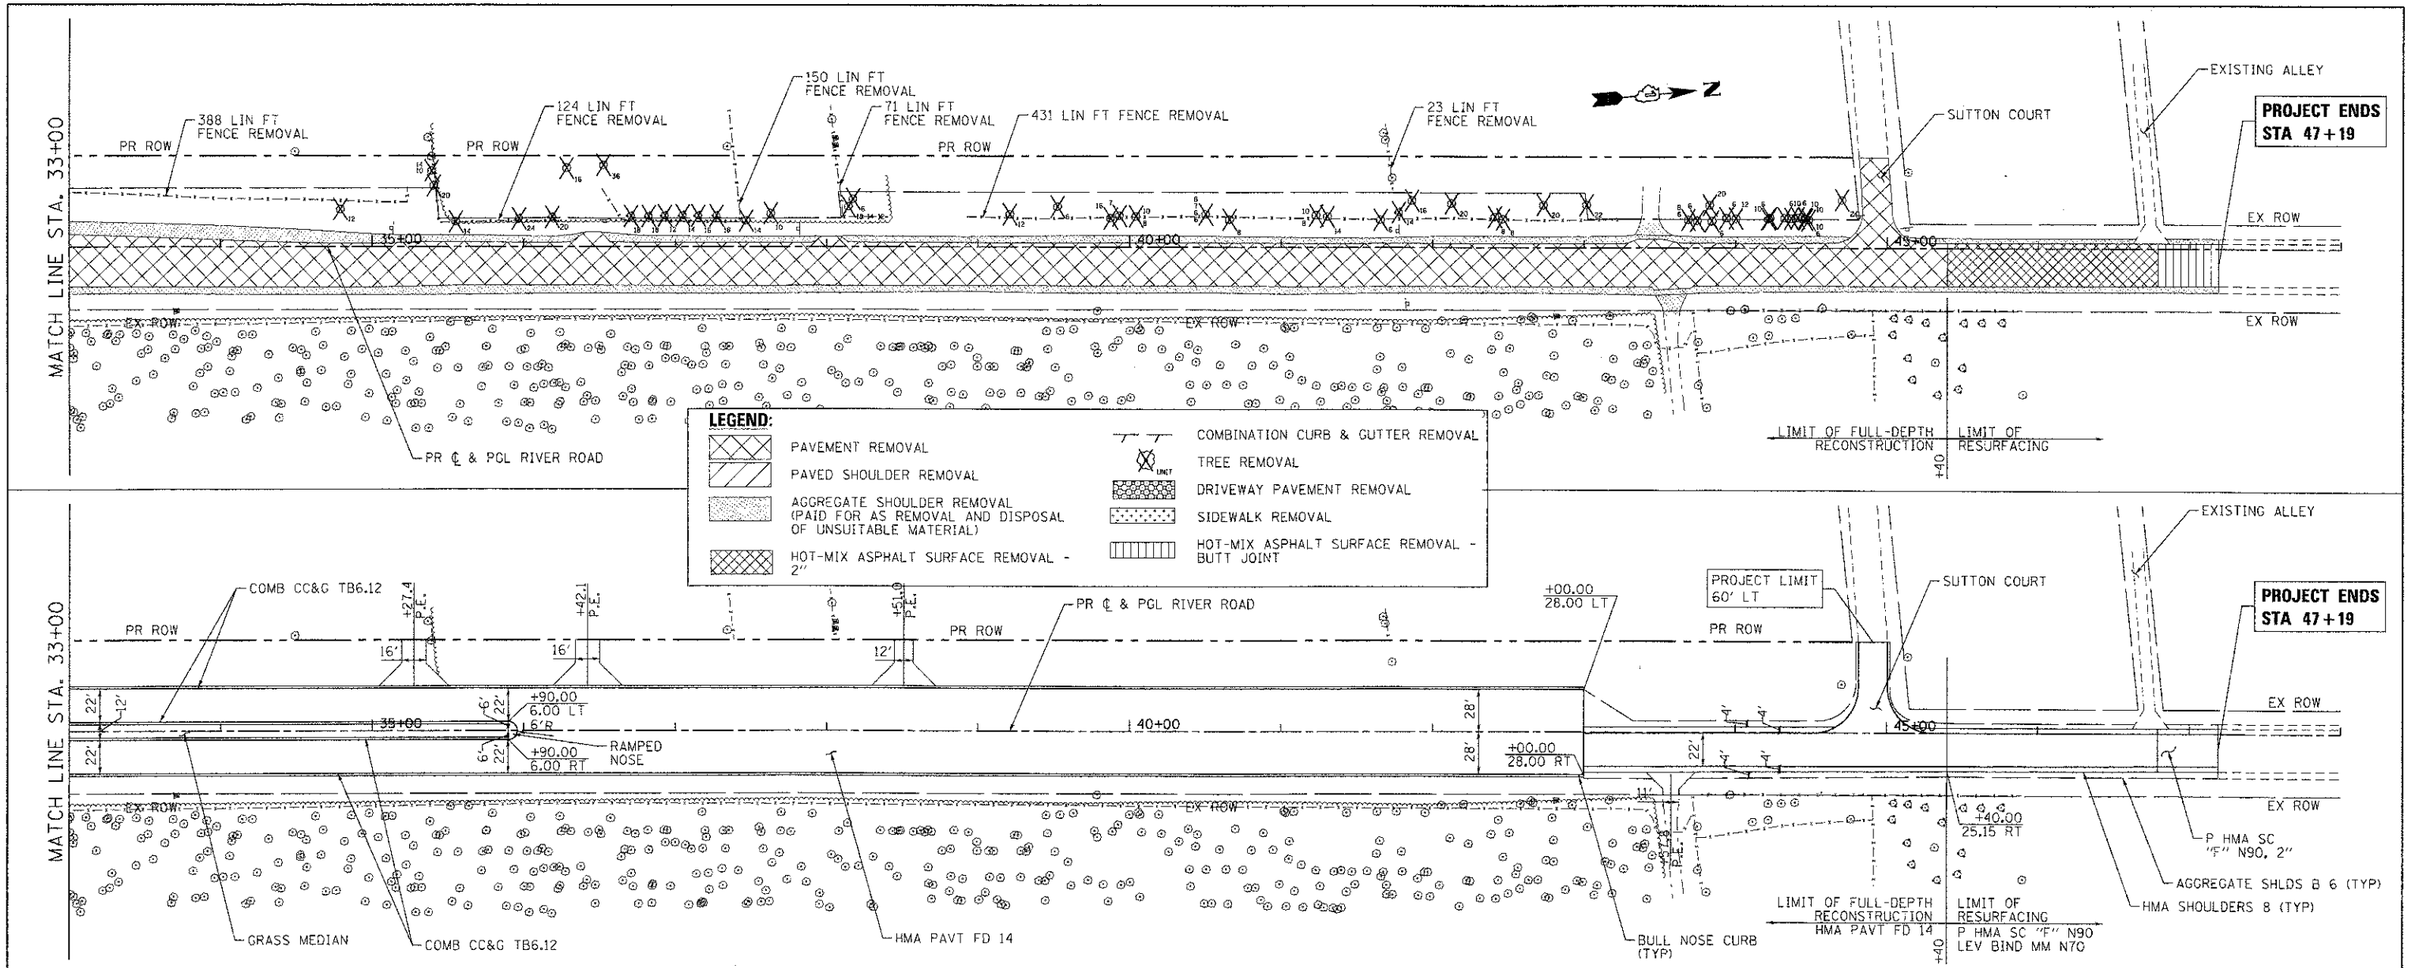

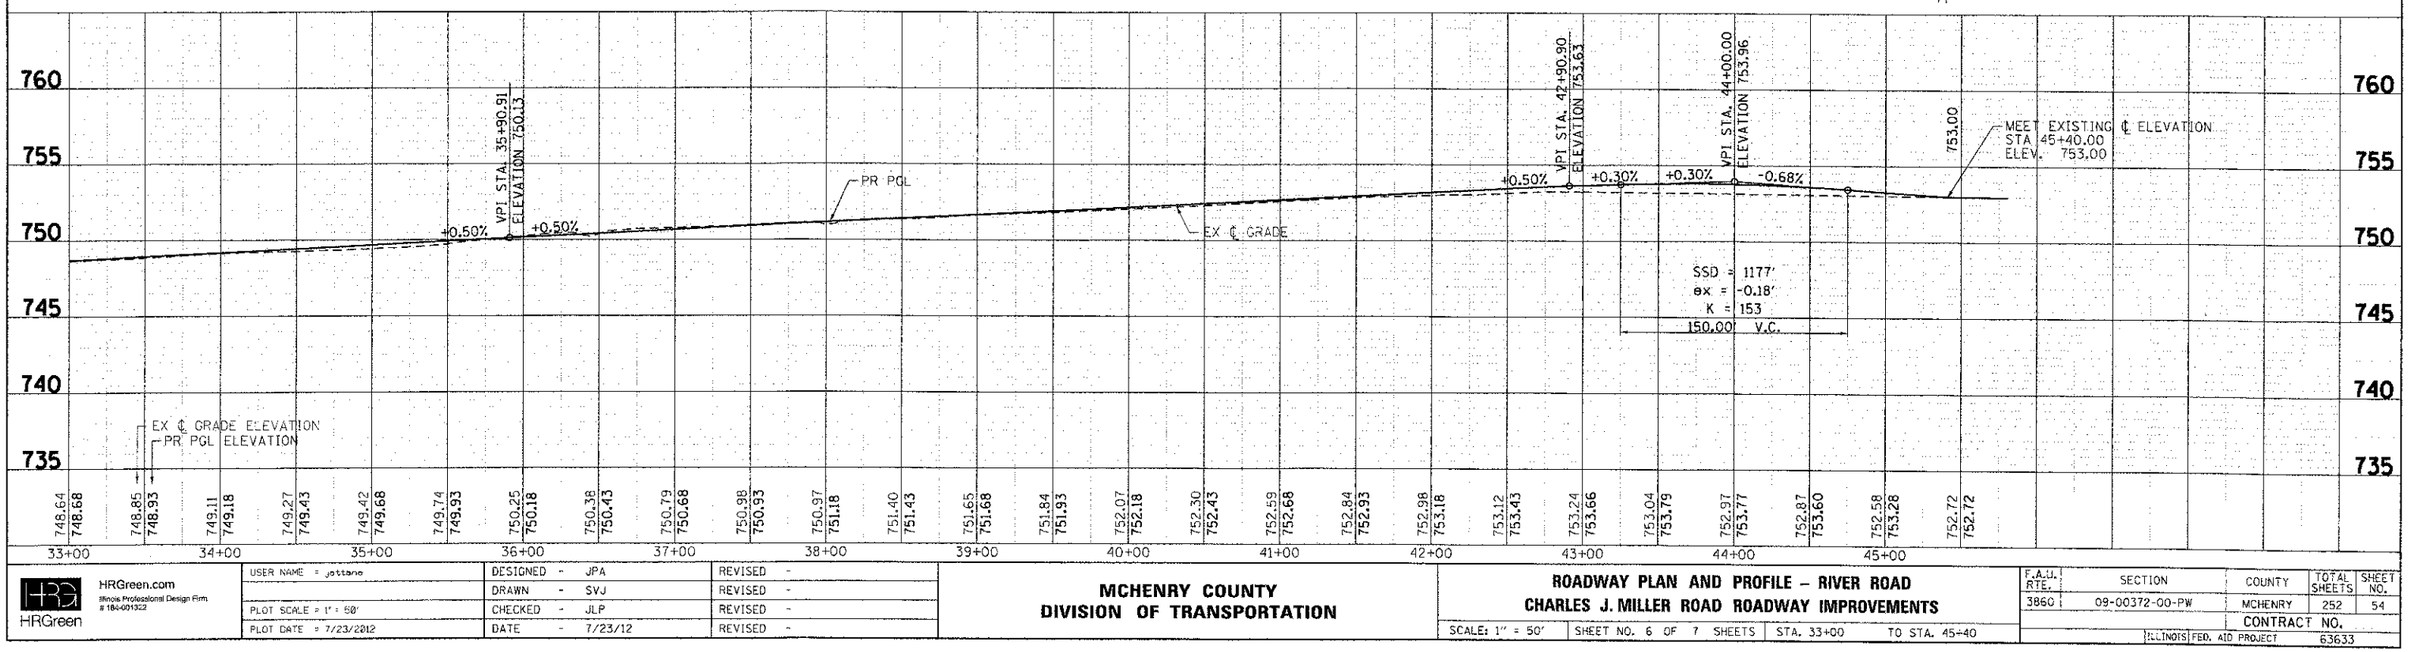

HRGreen.com Illinois Professional Design Firm # 184-001322	USER NAME = jattane	DESIGNED - JPA	REVISED -
HRGreen		DRAWN - SVJ	REVISED -
	PLOT SCALE = 1' = 50'	CHECKED - JLP	REVISED -
	PLOT DATE = 7/23/2012	DATE - 7/23/12	REVISED -

MCHENRY COUNTY
DIVISION OF TRANSPORTATION

ROADWAY PLAN AND PROFILE – RIVER ROAD
CHARLES J. MILLER ROAD ROADWAY IMPROVEMENTS

SCALE: 1" = 50' | SHEET NO. 6 OF 7 SHEETS | STA. 33+00 TO STA. 45+40

F.A.U. RTE.	SECTION	COUNTY	TOTAL SHEETS	SHEET NO.
3860	09-00372-00-PW	MCHENRY	252	54
		CONTRACT NO.		
		ILLINOIS FED. AID PROJECT	63633	

PLAN: SURVEYED ___ DATE ___ / ADJUSTED ___ / ALIGNMENT CHECKED ___ / RT. OF WAY CHECKED ___ / NOTE BOOK ___ / CADD FILE NAME ___ / NO. ___ / BY ___

PROFILE: SURVEYED ___ DATE ___ / ADJUSTED ___ / GRADES CHECKED ___ / R.M. NOTED ___ / STRUCTURE NOTATIONS CHKD ___ / NOTE BOOK ___ / NO. ___ / BY ___

COMPANY NAME:
PROJECT CONTACT:
CLIENT:
DATE PLOTTED: 7/23/2012 11:18:45 AM
FILE NAME: 09001-pro2-13.dgn
PLOT DRIVER: prf.cnf
PEN TABLE: standard-trans.tbl

MCHENRY 09-00372-00-PW 09001-pro2-13.dgn