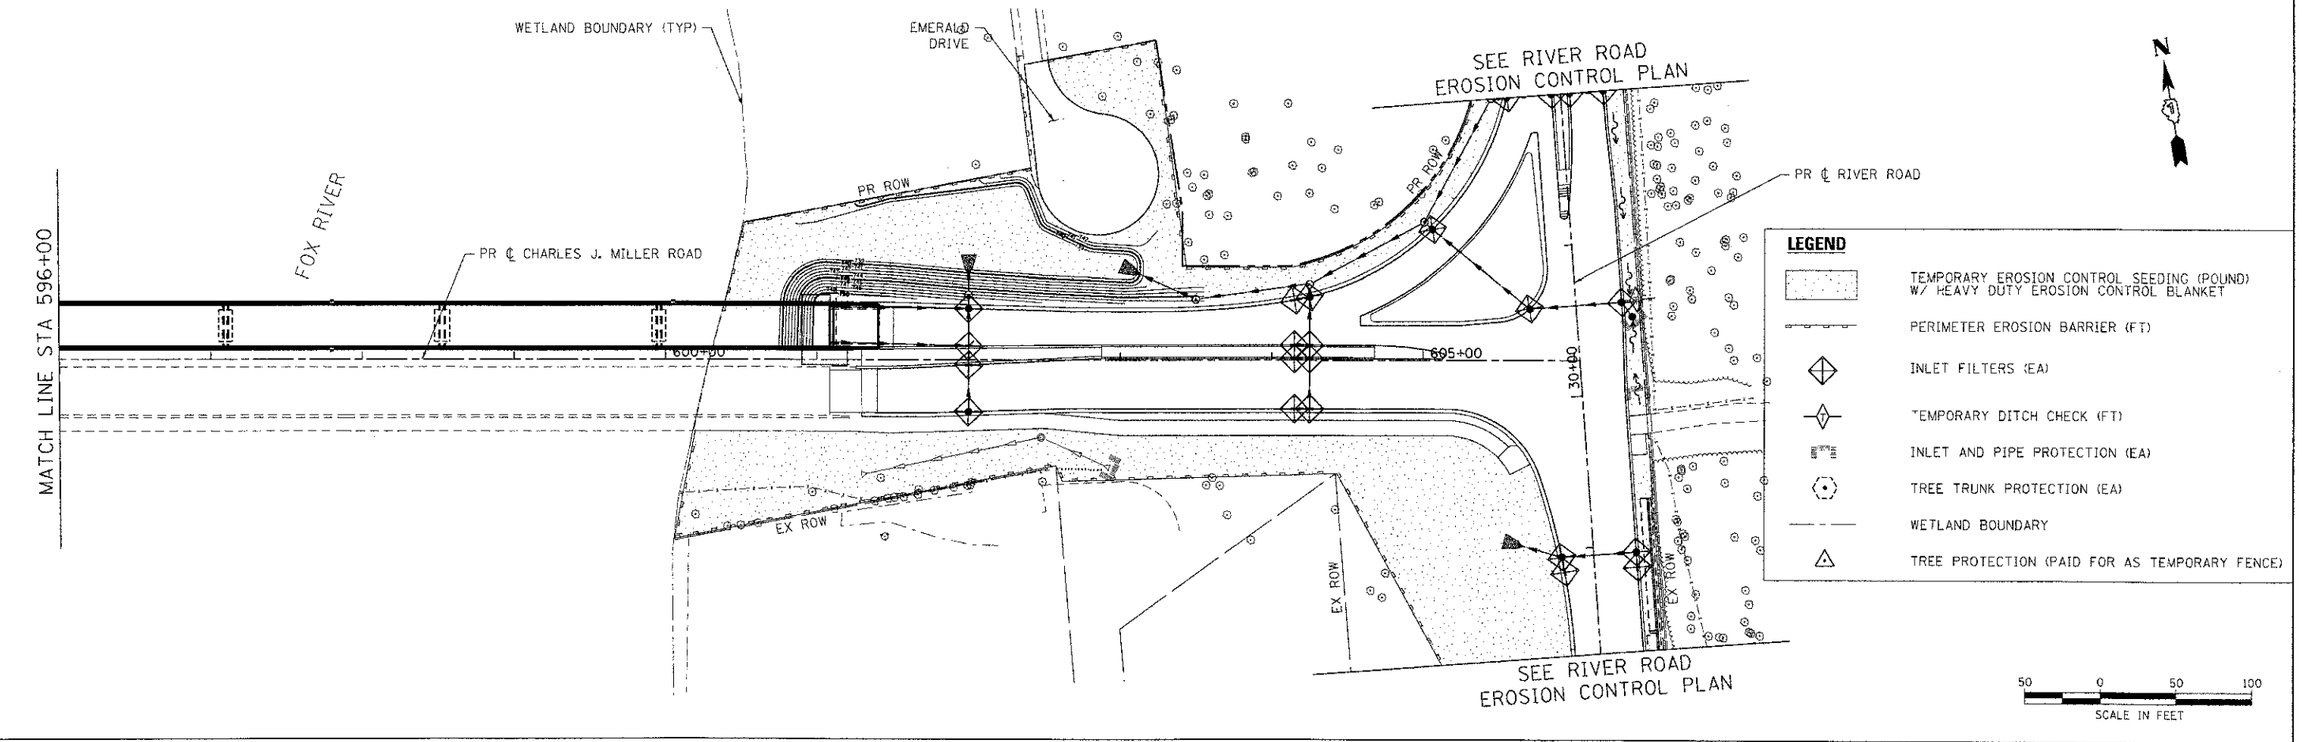

COMPANY NAME:
PROJECT CONTACT:
CLIENT:
DATE PLOTTED: 7/23/2012 11:33:42 AM
FILE NAME: 090071-ero-04.dgn
PLOT DRIVER: pdf.pltPLOT TABLES: standard-trans.tbl

HRGreen.com
Illinois Professional Design Firm
184-001322

HRGreen

USER NAME = jattena	DESIGNED - DCJ	REVISED -	
FILE NAME = 090071-ero-04.dgn	DRAWN - DCJ	REVISED -	
PLOT SCALE = 1' = 58'	CHECKED - JLP	REVISED -	
PLOT DATE = 7/23/2012	DATE - 7/23/12	REVISED -	

MCHENRY COUNTY
DIVISION OF TRANSPORTATION

EROSION AND SEDIMENT CONTROL PLAN – CHARLES J. MILLER ROAD
CHARLES J. MILLER ROAD ROADWAY IMPROVEMENTS

SCALE: 1" = 50' | SHEET NO. 2 OF 5 SHEETS | STA. 596+00 TO STA. 606+03.8

F.A.U. RTE.	SECTION	COUNTY	TOTAL SHEETS	SHEET NO.
3860	09-00372-00-PW	MCHENRY	252	97
		CONTRACT NO. 63633		
FED. ROAD DIST. NO.	ILLINOIS	FED. AID PROJECT		