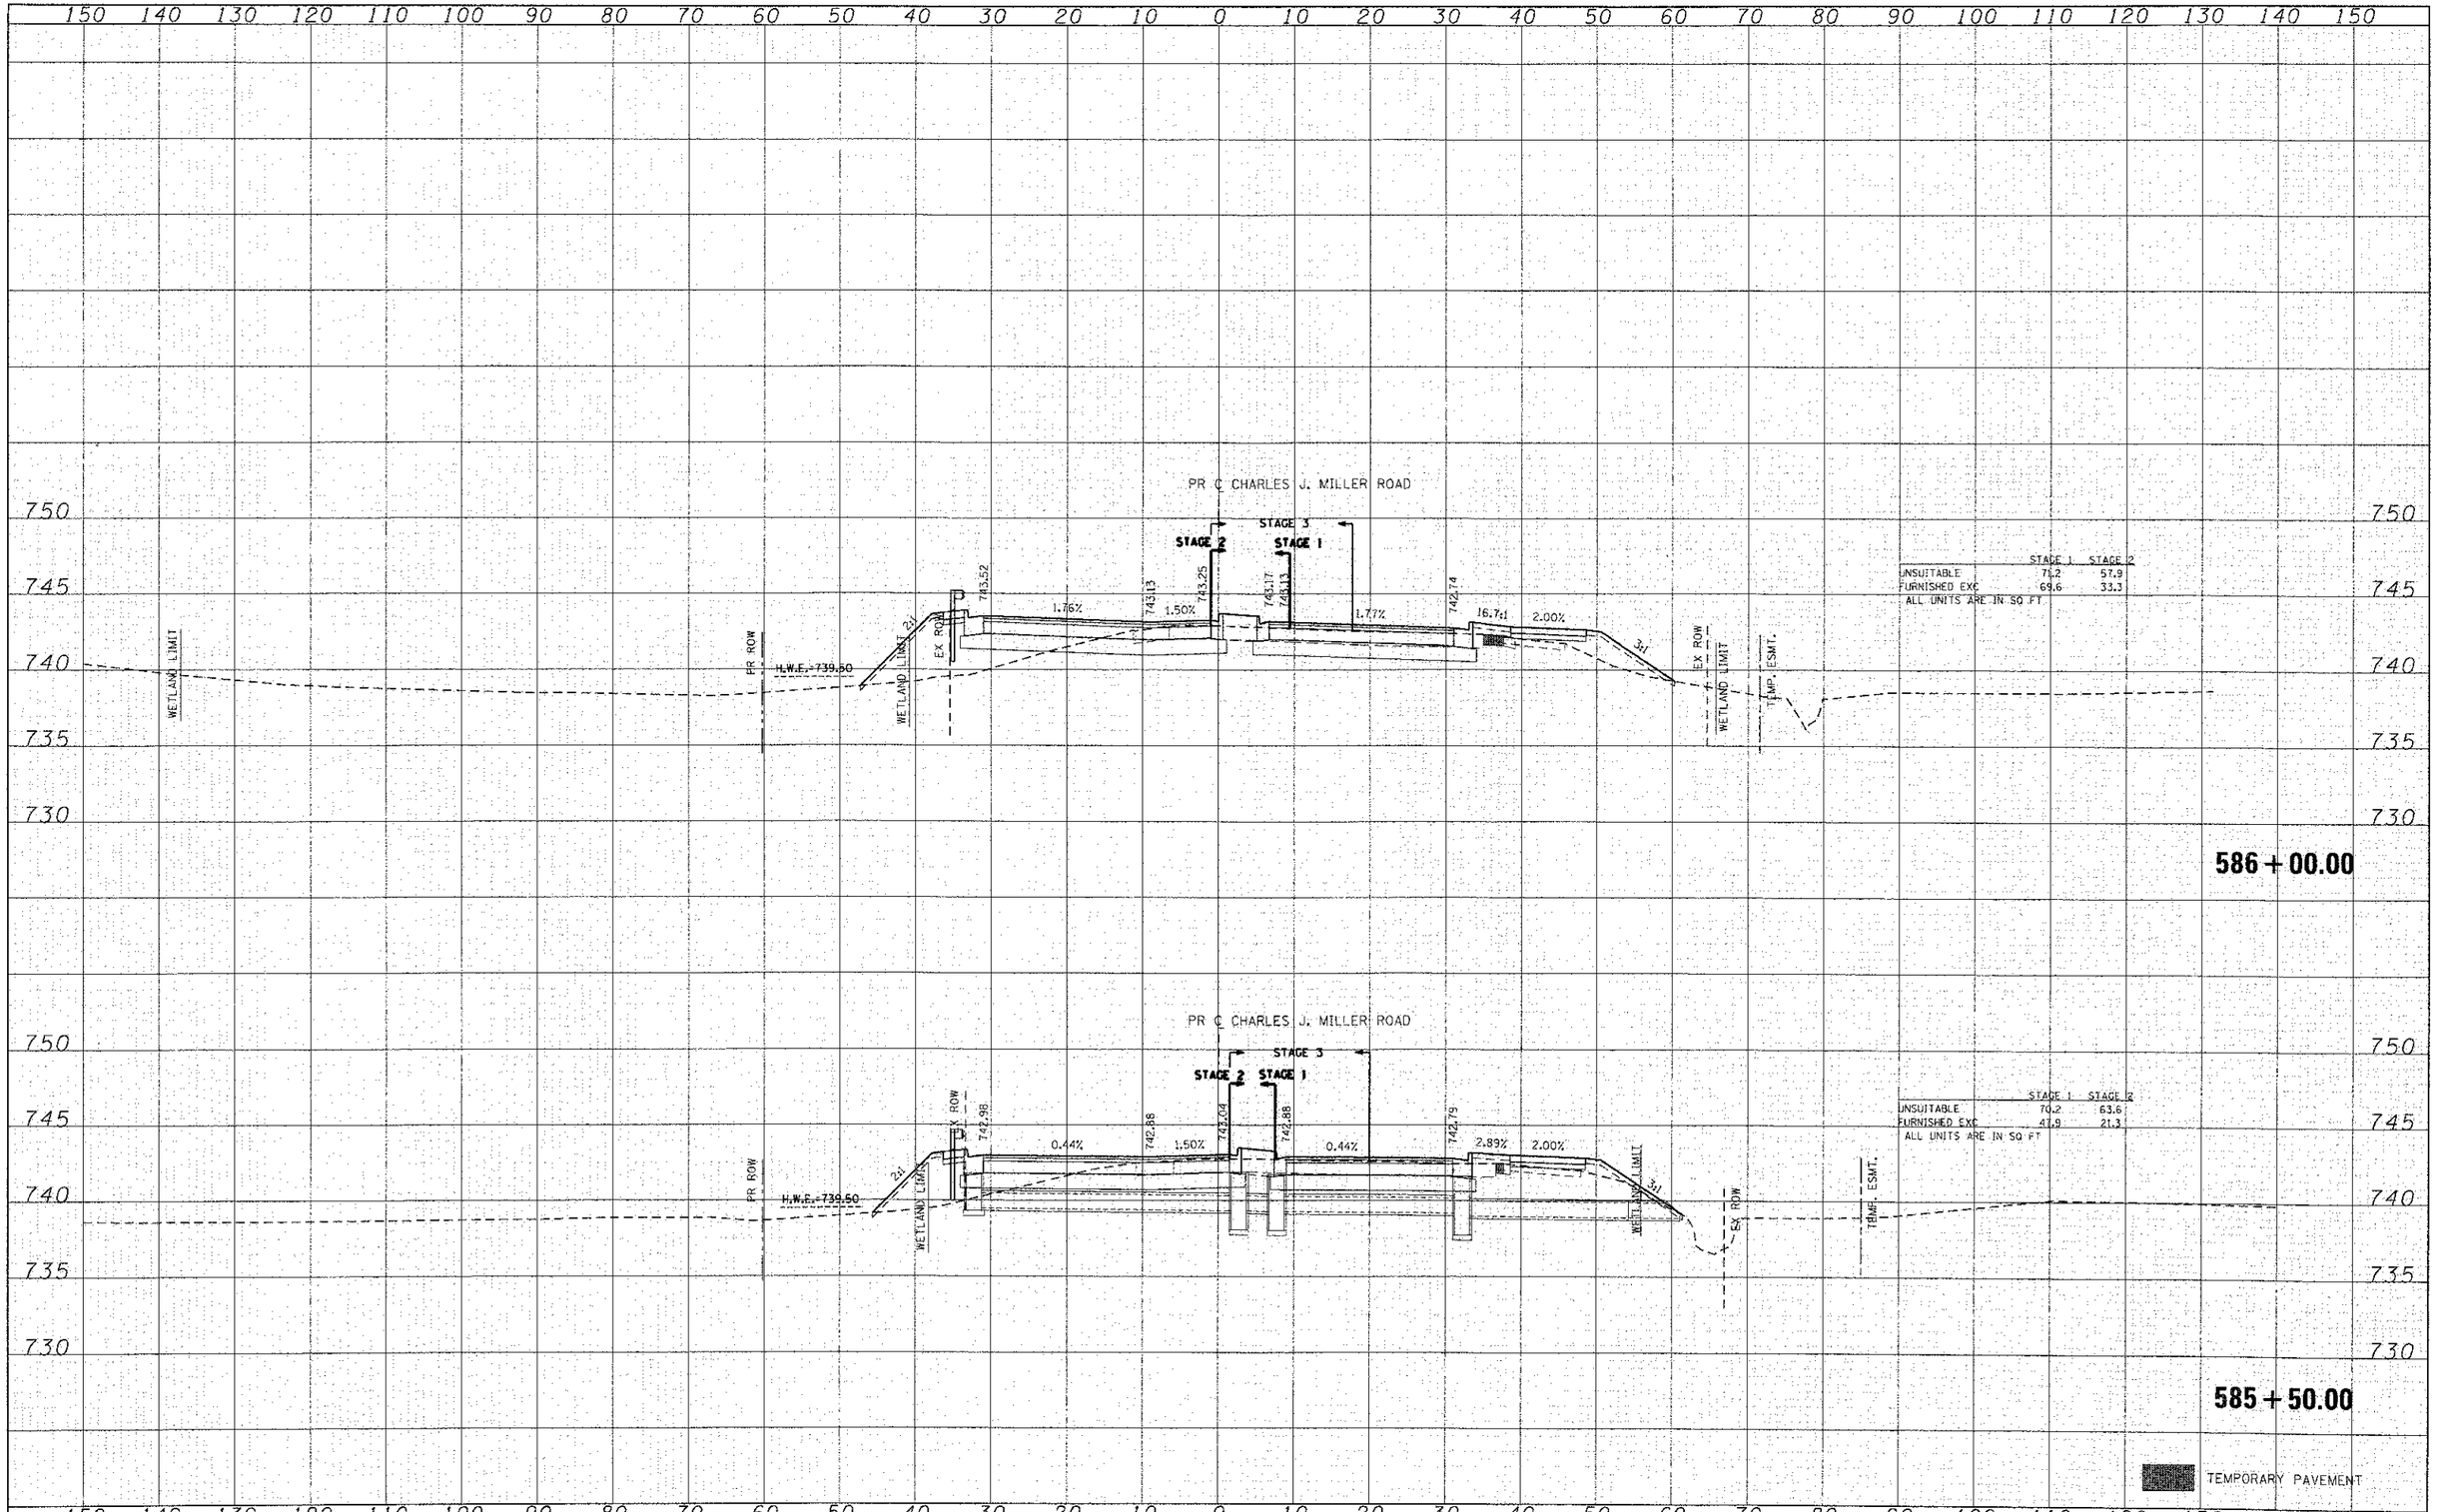

HRGreen.com Illinois Professional Design Firm # 184-001322	USER NAME = jattano	DESIGNED - CMH	REVISED -
HRGreen		DRAWN - SVJ	REVISED -
	PLOT SCALE = 1' = 10'	CHECKED - JLP	REVISED -
	PLOT DATE = 7/23/2012	DATE - 5/29/12	REVISED -

MCHENRY COUNTY
DIVISION OF TRANSPORTATION

PROPOSED CROSS SECTIONS
CHARLES J. MILLER ROAD

SCALE: 1" = 10' | SHEET NO. 22 OF 62 SHEETS | STA. 585+50.00 TO STA. 586+00.00

F.A. RTE.	SECTION	COUNTY	TOTAL SHEETS	SHEET NO.
3860	09-00372-00-PW	MCHENRY	252	212
		CONTRACT NO.		
FED. ROAD DIST. NO.	ILLINOIS	FED. AID PROJECT	63633	

FINAL SURVEY — NOTE BOOK — NO. — BY — DATE — SURVEYED — PLOTTED — TEMPLATE — AREAS — AREAS CHECKED

ORIGINAL SURVEY — NOTE BOOK — NO. — BY — DATE — SURVEYED — PLOTTED — TEMPLATE — AREAS — AREAS CHECKED

P:\R01\-XSCS\-Prof_L_xss.dgn
MCHENRY