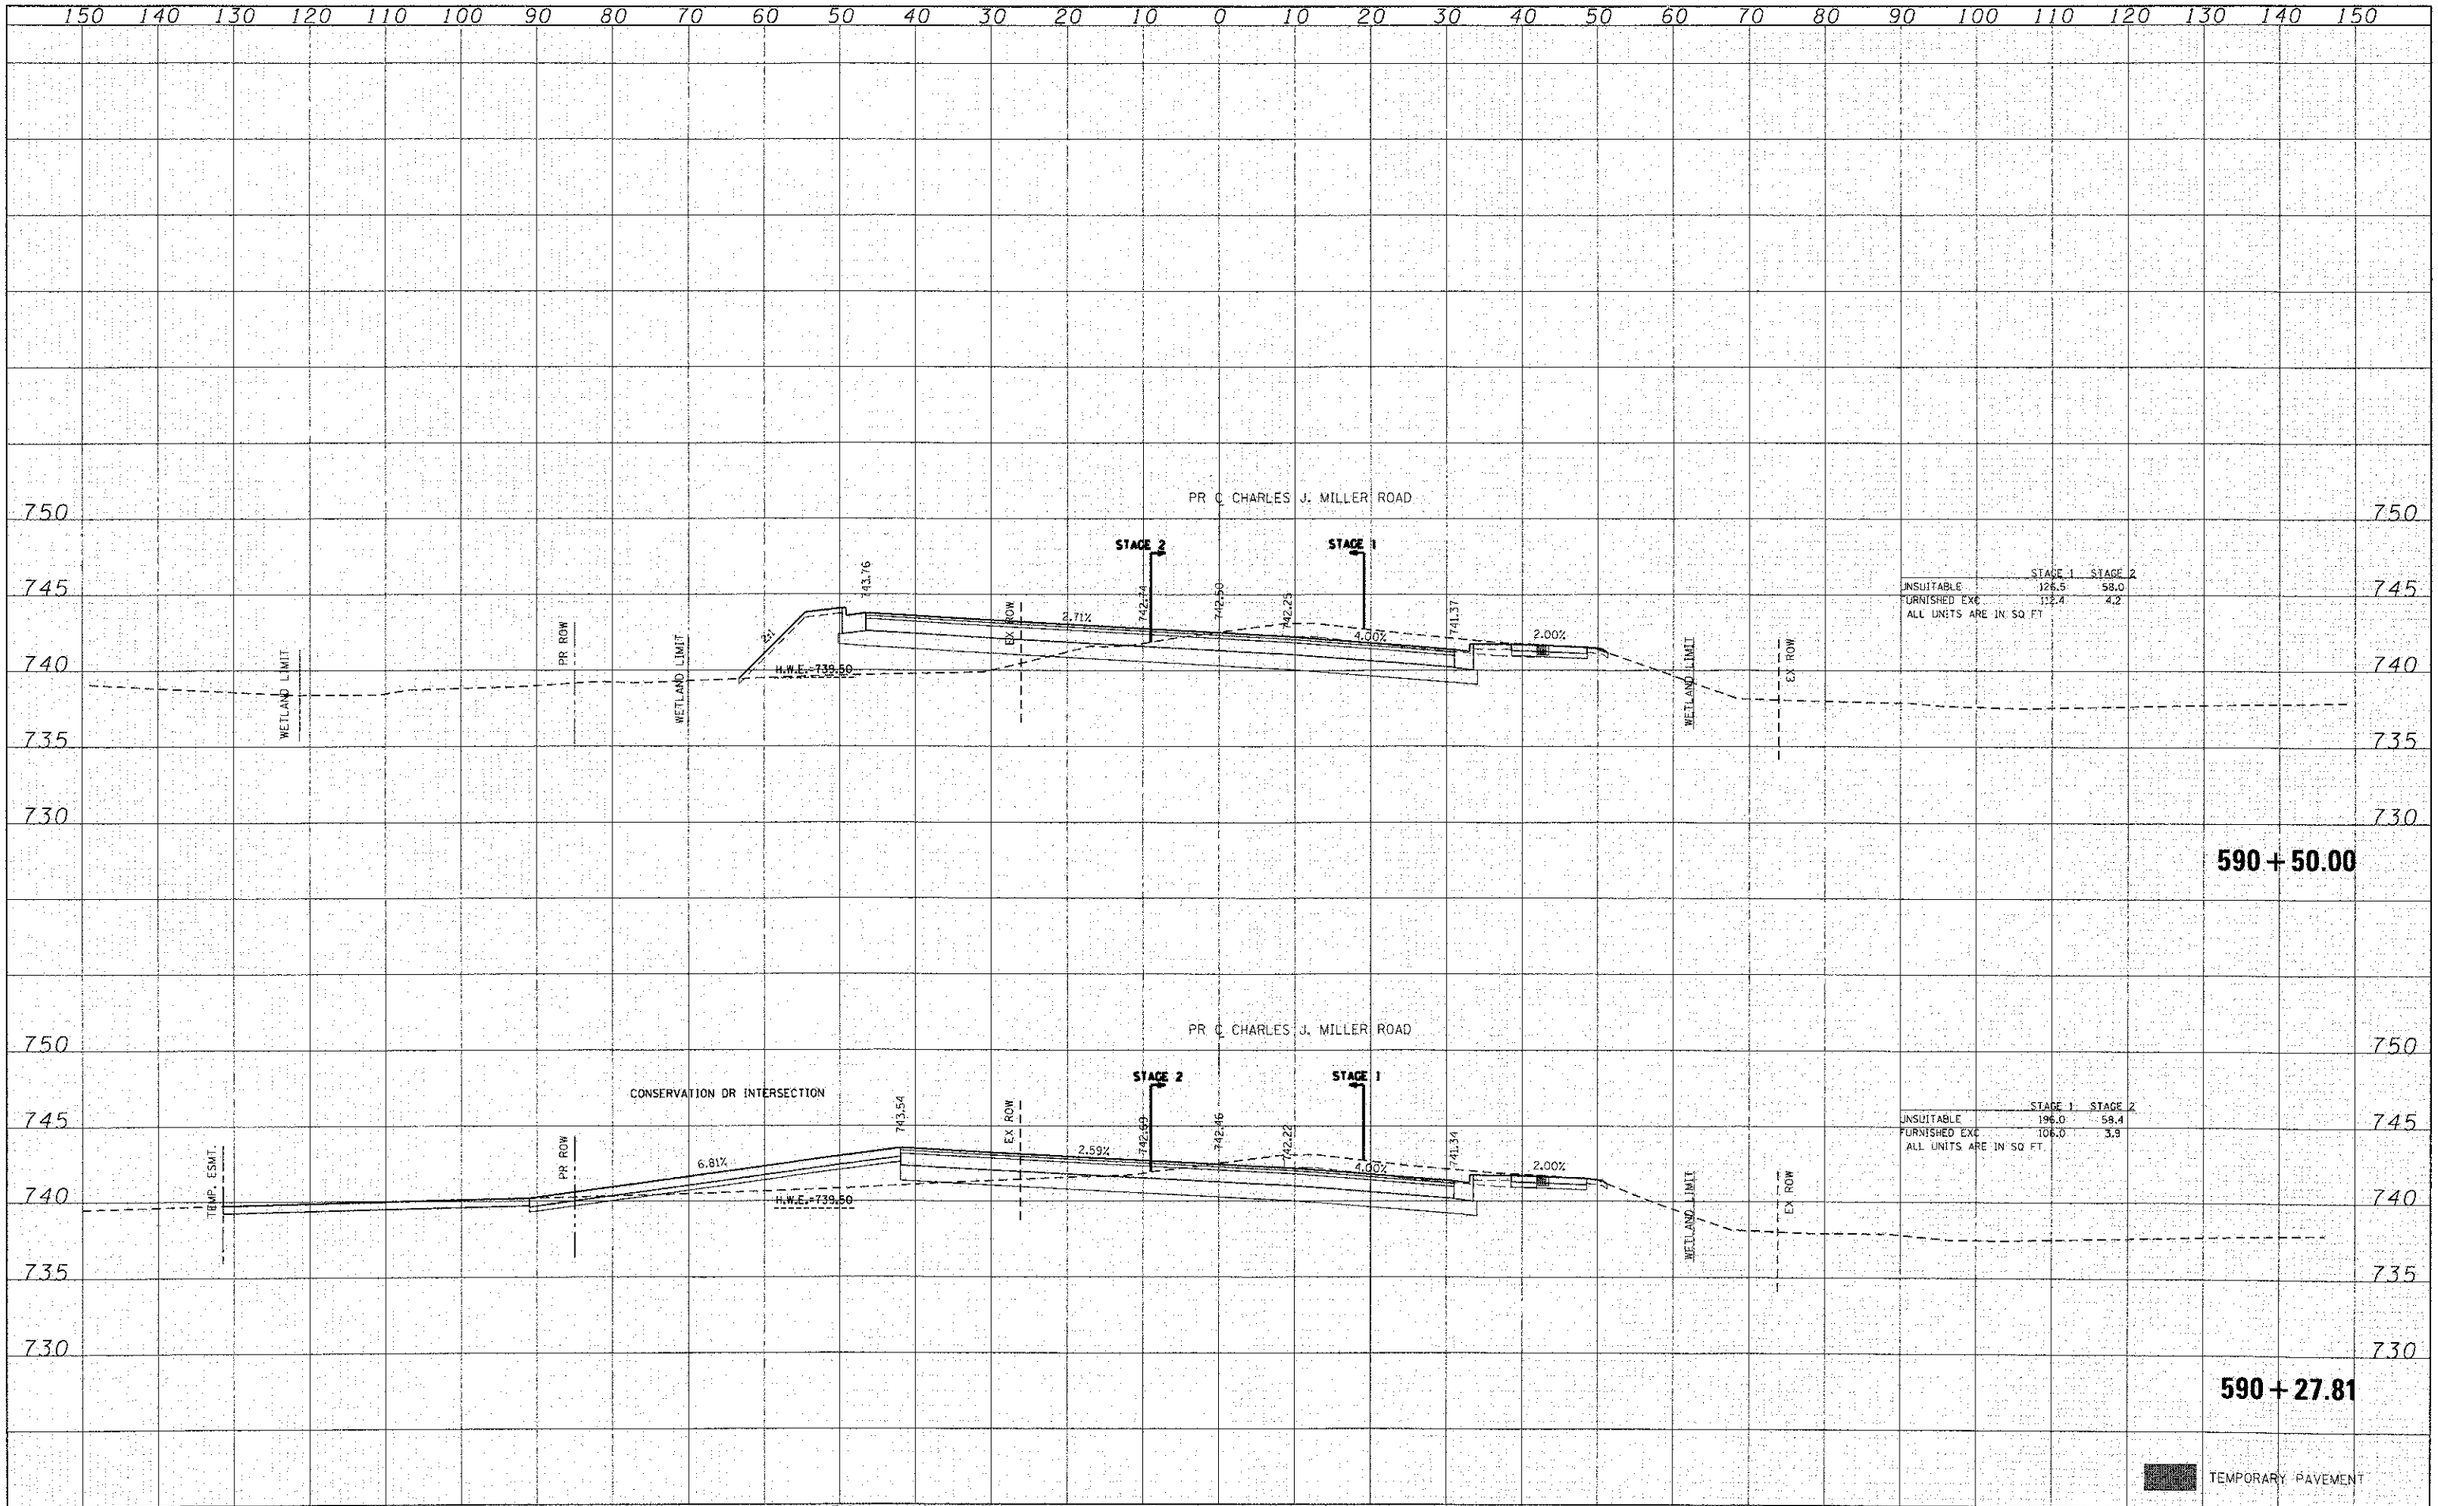

FINAL SURVEY		BY	DATE
NOTE BOOK	SURVEYED		
	PLOTTED		
	TEMPLATE		
	AREAS		
	AREAS CHECKED		
NO.			

ORIGINAL SURVEY		BY	DATE
NOTE BOOK	SURVEYED		
	PLOTTED		
	TEMPLATE		
	AREAS		
	AREAS CHECKED		
NO.			

HRGreen.com
Illinois Professional Design Firm
184-001302
HRGreen

USER NAME = jattone	DESIGNED - CMH	REVISED -
	DRAWN - SVJ	REVISED -
PLOT SCALE = 1" = 10'	CHECKED - JLP	REVISED -
PLOT DATE = 7/23/2012	DATE - 5/29/12	REVISED -

MCHENRY COUNTY
DIVISION OF TRANSPORTATION

PROPOSED CROSS SECTIONS
CHARLES J. MILLER ROAD

SCALE: 1" = 10' | SHEET NO. 27 OF 62 SHEETS | STA. 590+27.81 TO STA. 590+50.00

F.A. RTE.	SECTION	COUNTY	TOTAL SHEETS	SHEET NO.
3860	09-00372-00-PW	MCHENRY	252	217
		CONTRACT NO.		
FED. ROAD DIST. NO.	ILLINOIS	FED. AID PROJECT	63633	

D:\MDOT\1-X7C861-PMILL.west.dgn
MCHENRY