FINAL SURVEY	NOTE BOOK	NO.
SURVEYED		
PLOTTED		
TEMPLATE		
AREAS		
AREAS CHECKED		

BY	DATE

ORIGINAL SURVEY	NOTE BOOK	NO.
SURVEYED		
PLOTTED		
TEMPLATE		
AREAS		
AREAS CHECKED		

BY	DATE

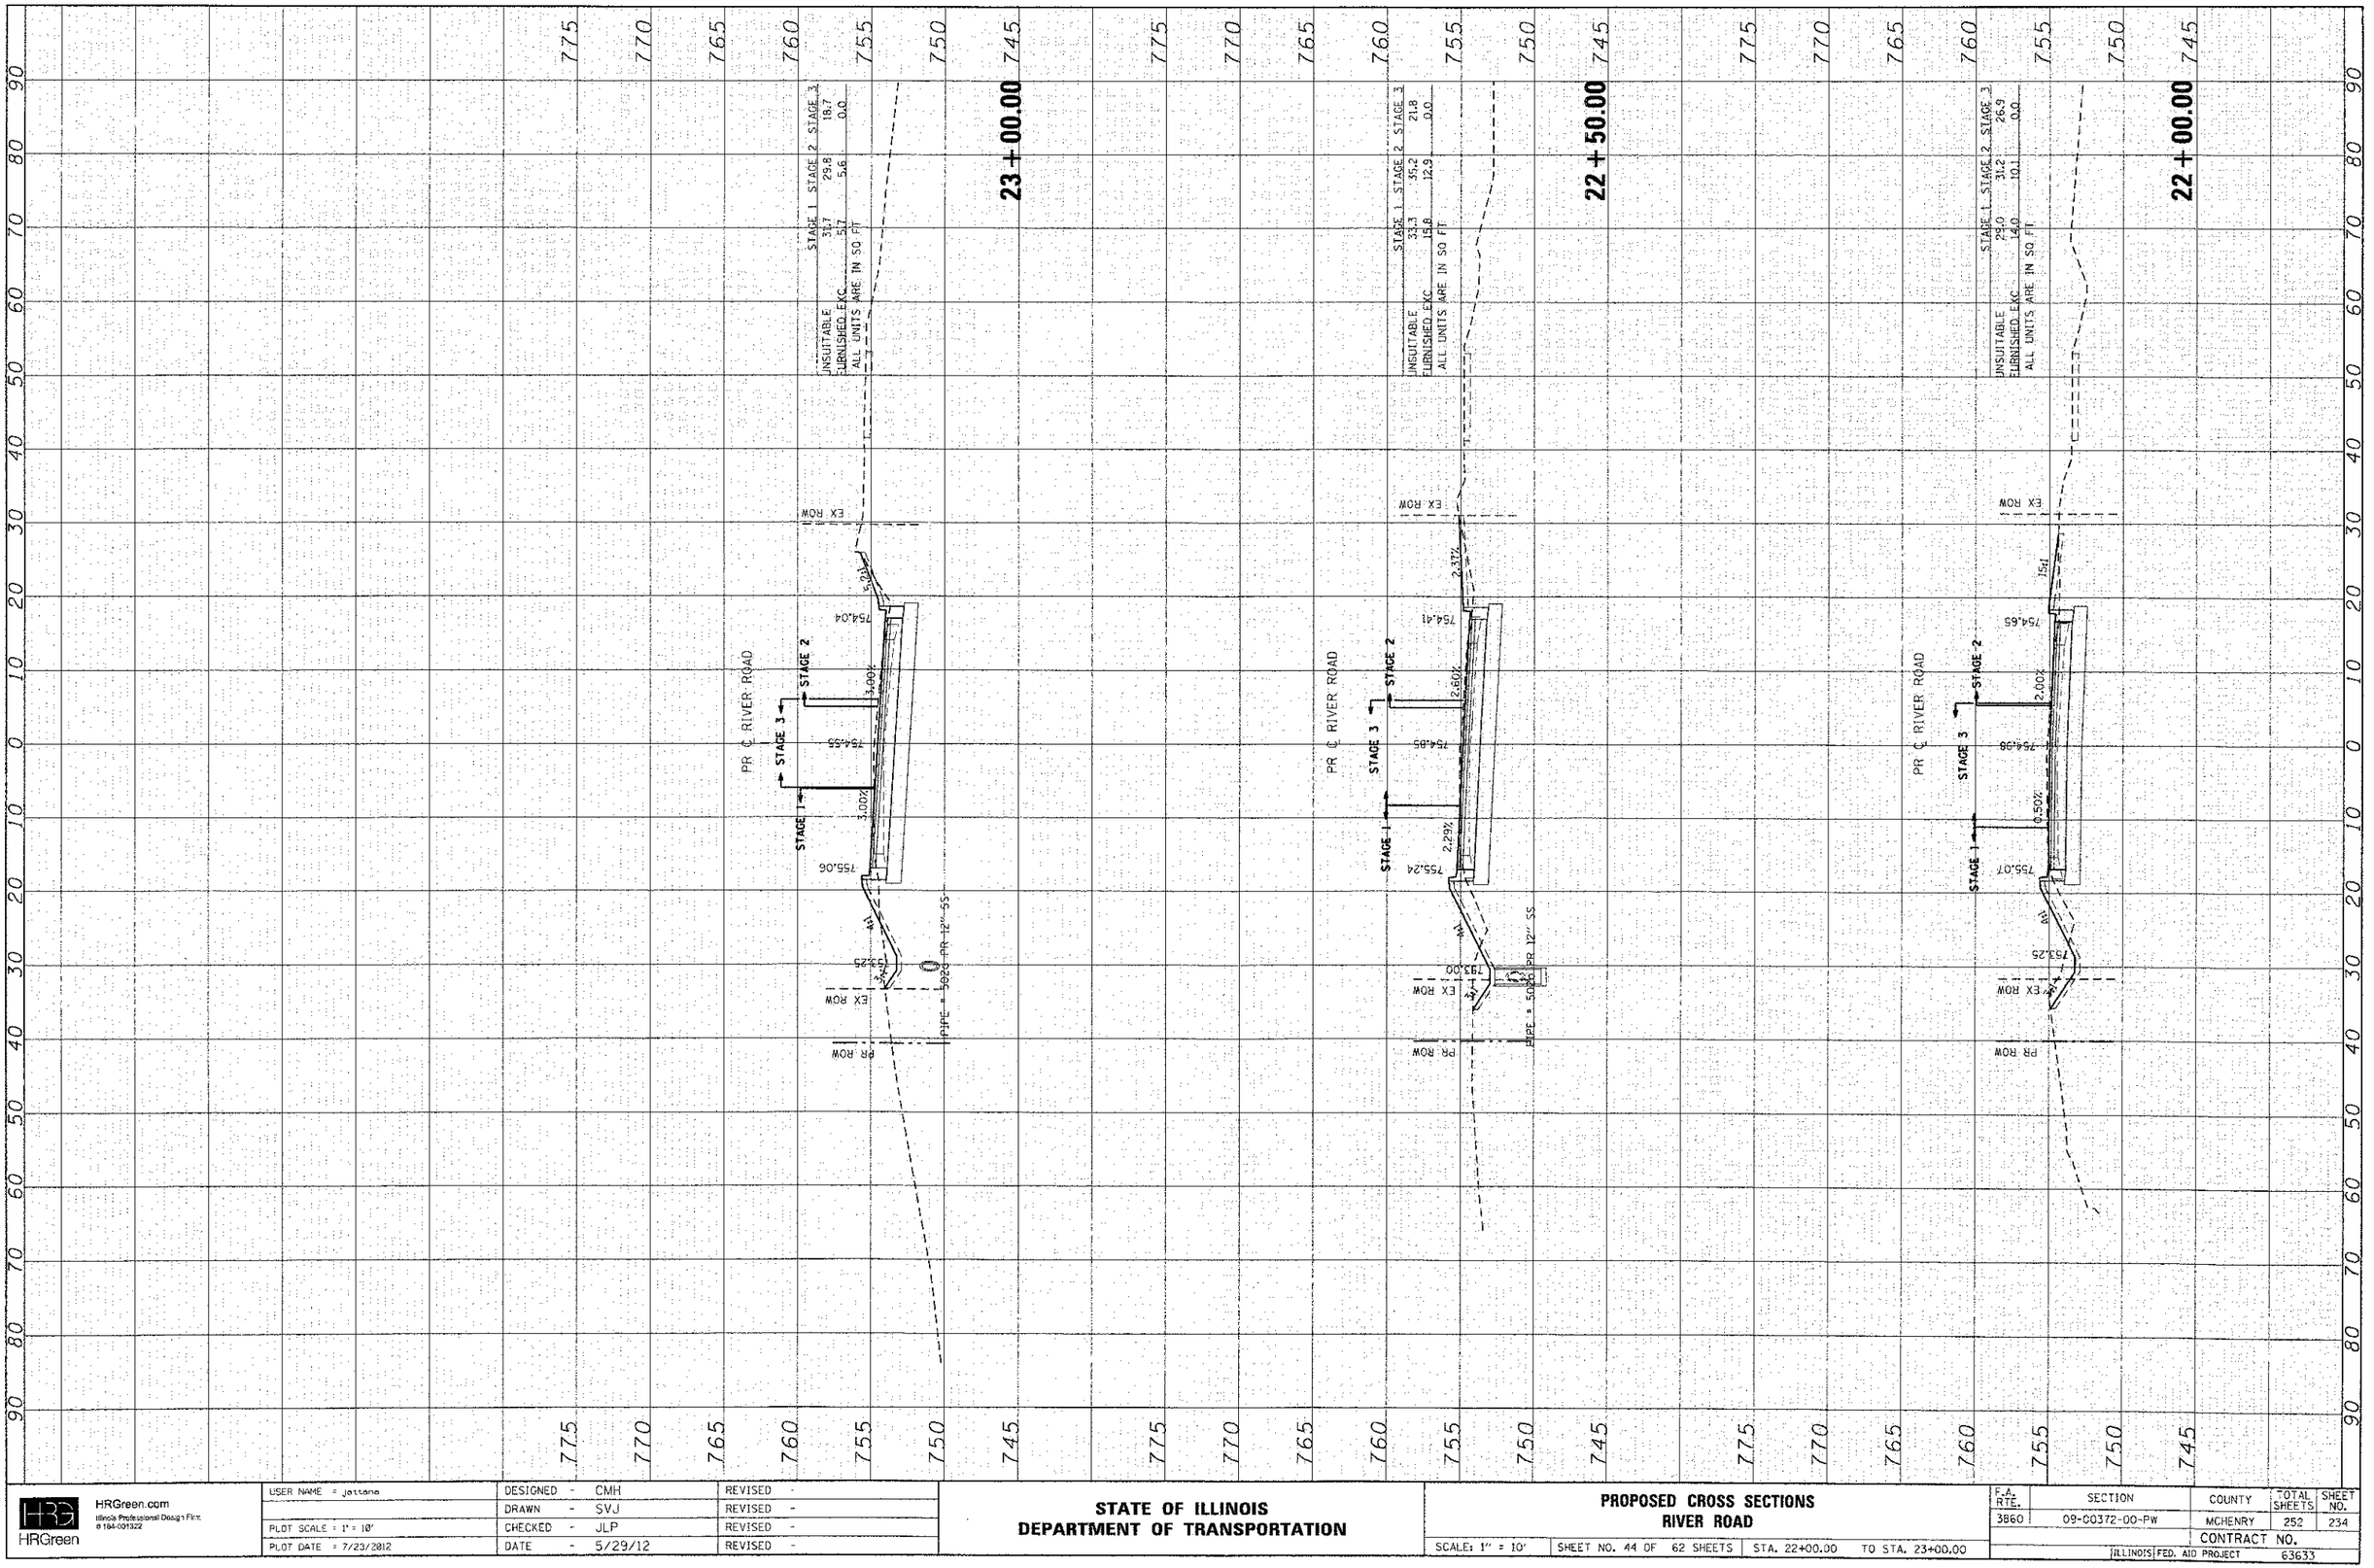

HRGreen.com Illinois Professional Design Firm #184-001322	USER NAME = jattane	DESIGNED - CMH	REVISED -
		DRAWN - SVJ	REVISED -
	PLOT SCALE = 1" = 10'	CHECKED - JLP	REVISED -
	PLOT DATE = 7/23/2012	DATE - 5/29/12	REVISED -

STATE OF ILLINOIS
DEPARTMENT OF TRANSPORTATION

PROPOSED CROSS SECTIONS
RIVER ROAD

SCALE: 1" = 10' | SHEET NO. 44 OF 62 SHEETS | STA. 22+00.00 TO STA. 23+00.00

F.A. RTE.	SECTION	COUNTY	TOTAL SHEETS	SHEET NO.
3860	09-00372-00-PW	MCHENRY	252	234
		CONTRACT NO.		
		ILLINOIS FED. AID PROJECT	63633	

SHEET1-3SCS1-PRINTER.dgn
HC-DAISY