FINAL SURVEY		BY	DATE
	SURVEYED		
	PLOTTED		
NOTE BOOK	DISK NO. A1F		
	AREAS CHECKED		
NO.			

ORIGINAL SURVEY		BY	DATE
	SURVEYED		
	PLOTTED		
NOTE BOOK	DISK NO. A1F		
	AREAS CHECKED		
NO.			

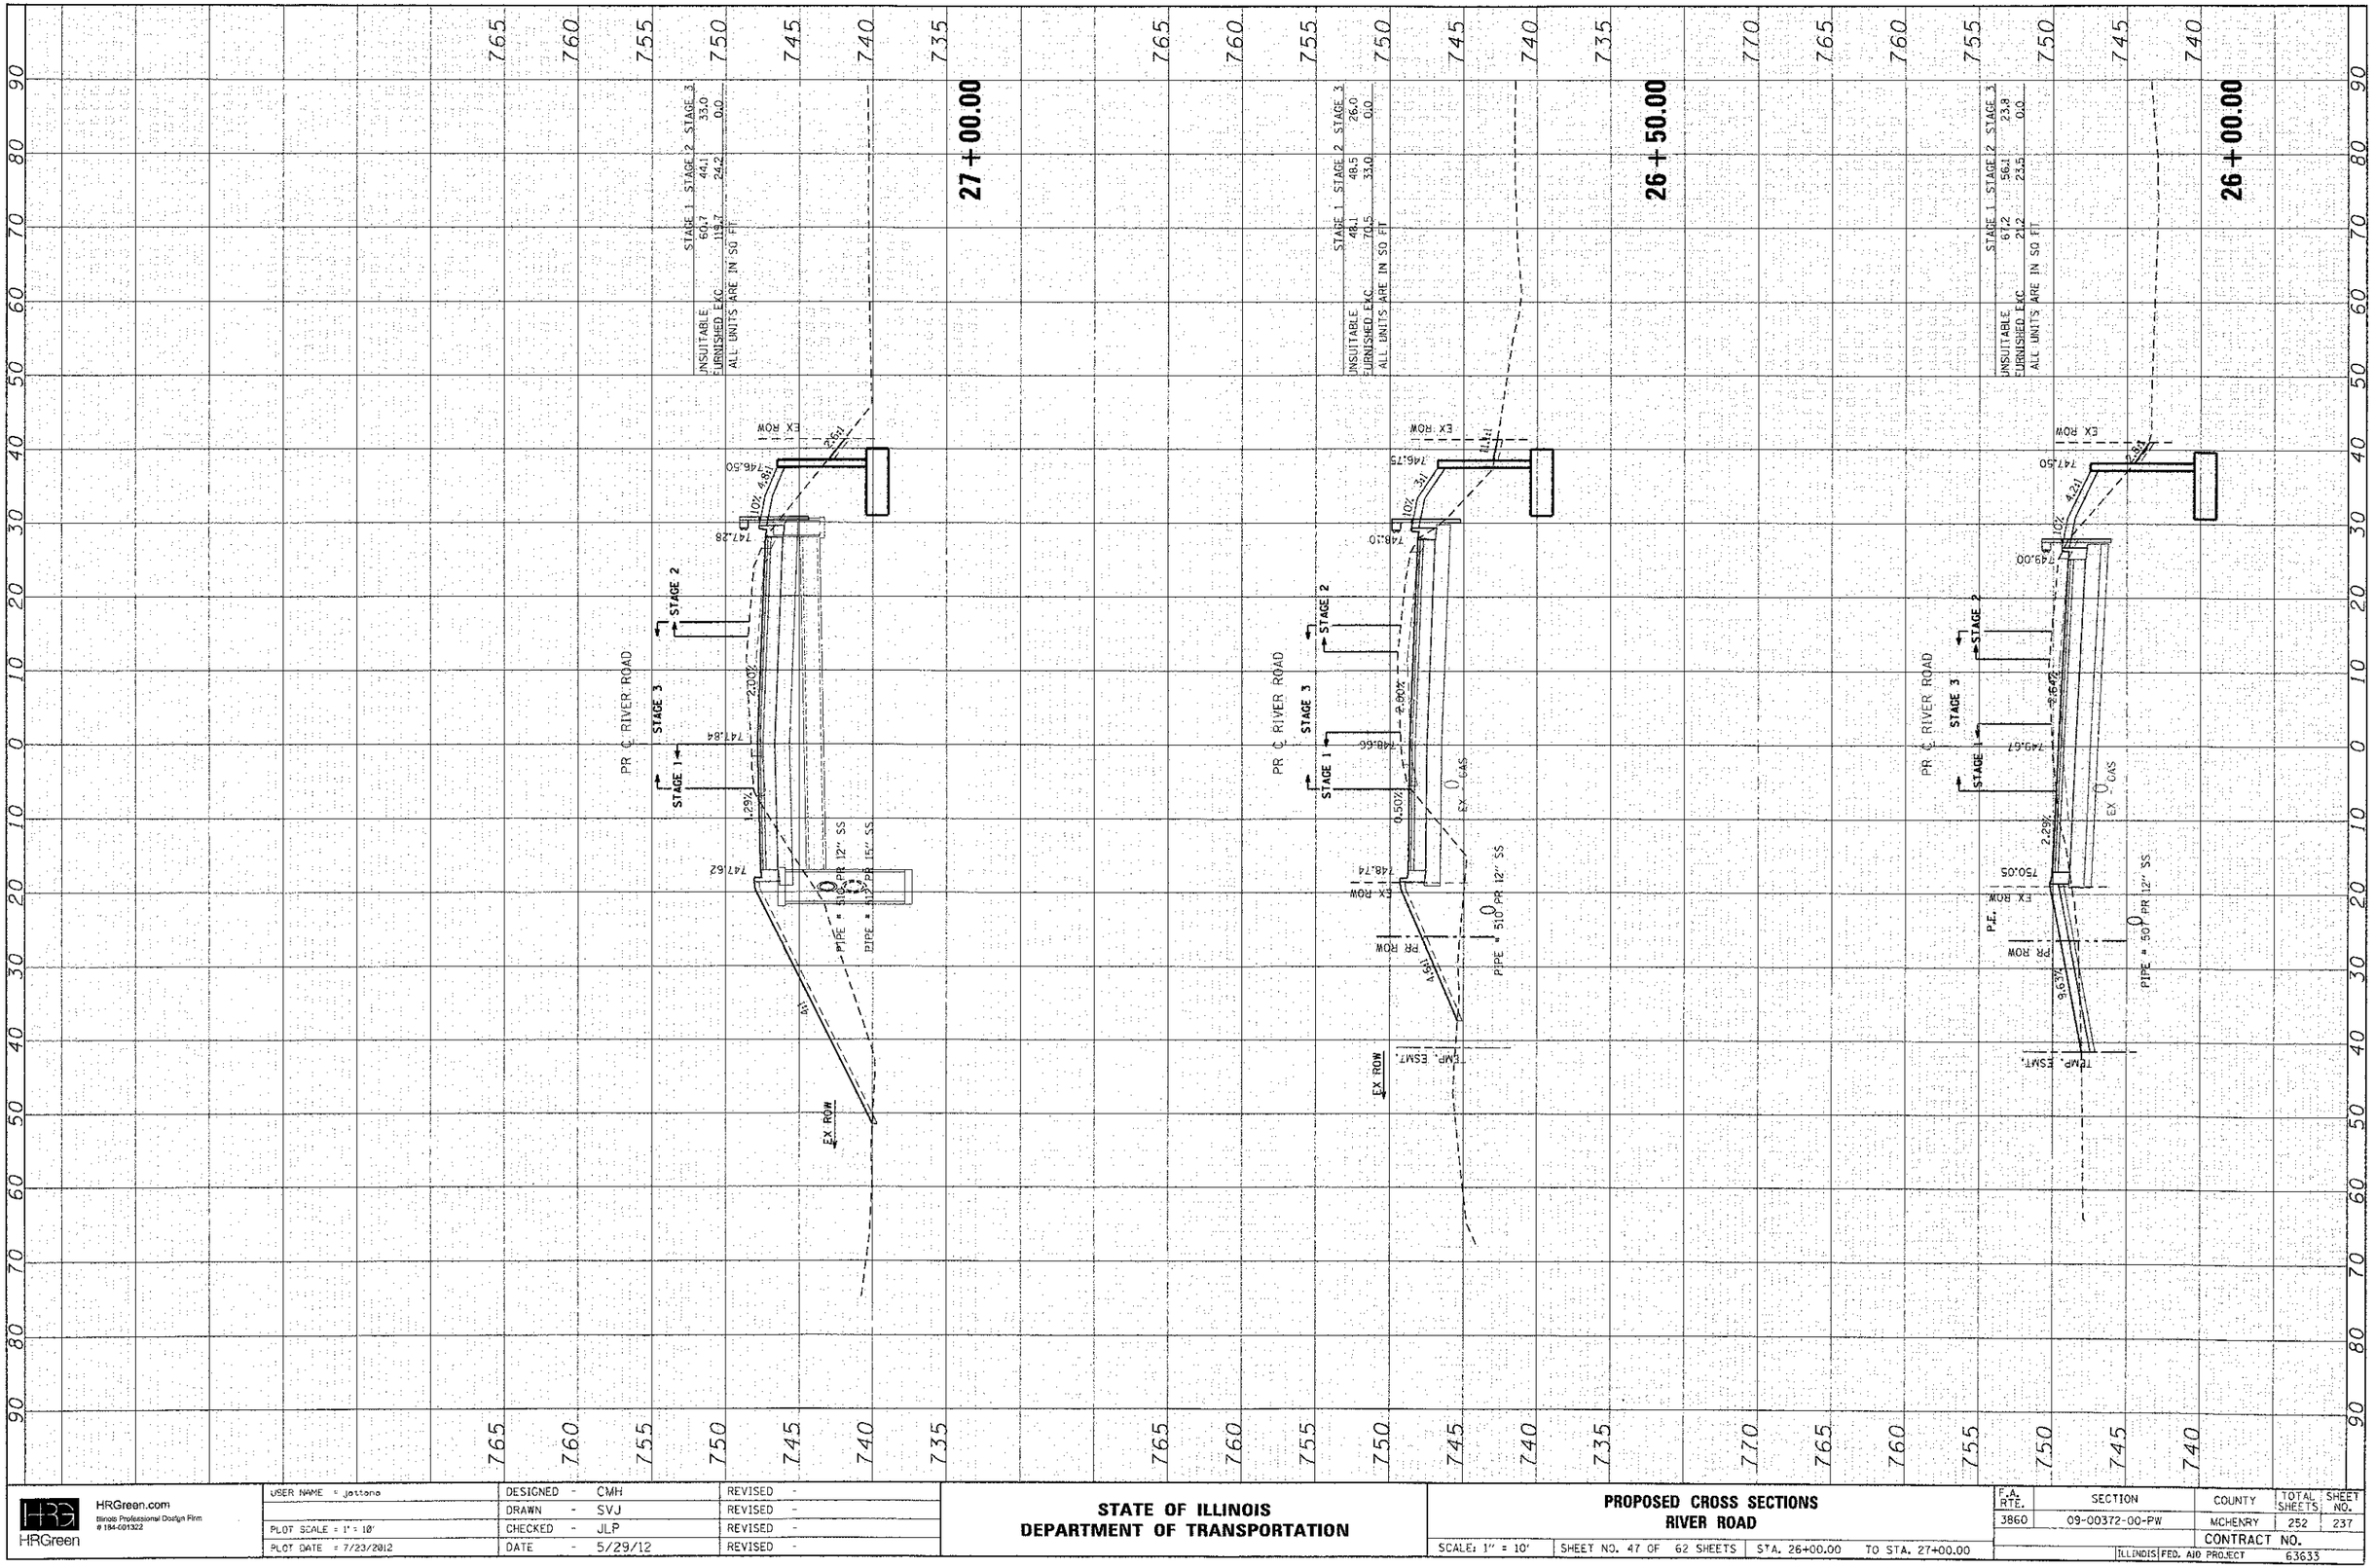

HRGreen.com
Illinois Professional Design Firm
184-001322

USER NAME = jottona	DESIGNED - CMH	REVISED -	
	DRAWN - SVJ	REVISED -	
PLOT SCALE = 1' = 10'	CHECKED - JLP	REVISED -	
PLOT DATE = 7/23/2012	DATE - 5/29/12	REVISED -	

STATE OF ILLINOIS
DEPARTMENT OF TRANSPORTATION

PROPOSED CROSS SECTIONS
RIVER ROAD

SCALE: 1" = 10' | SHEET NO. 47 OF 62 SHEETS | STA. 26+00.00 TO STA. 27+00.00

F.A. RTE.	SECTION	COUNTY	TOTAL SHEETS	SHEET NO.
3860	09-00372-00-PW	MCHENRY	252	237
		CONTRACT NO.		
	ILLINOIS FED. AID PROJECT	63633		

@90071-3SCSN-PRIVER.dgn
MCHENRY