F.A.I. RTE.	SECTION	COUNTY	TOTAL SHEETS	SHEET NO.
90/94	*	COOK	588	86
STA. 3506+00	TO STA. 3529+00			
FED. ROAD DIST. NO. 1	ILLINOIS	FED. AID PROJECT		

62303 * (2021-922 PT2 ETC 2324.6-1P) R-11

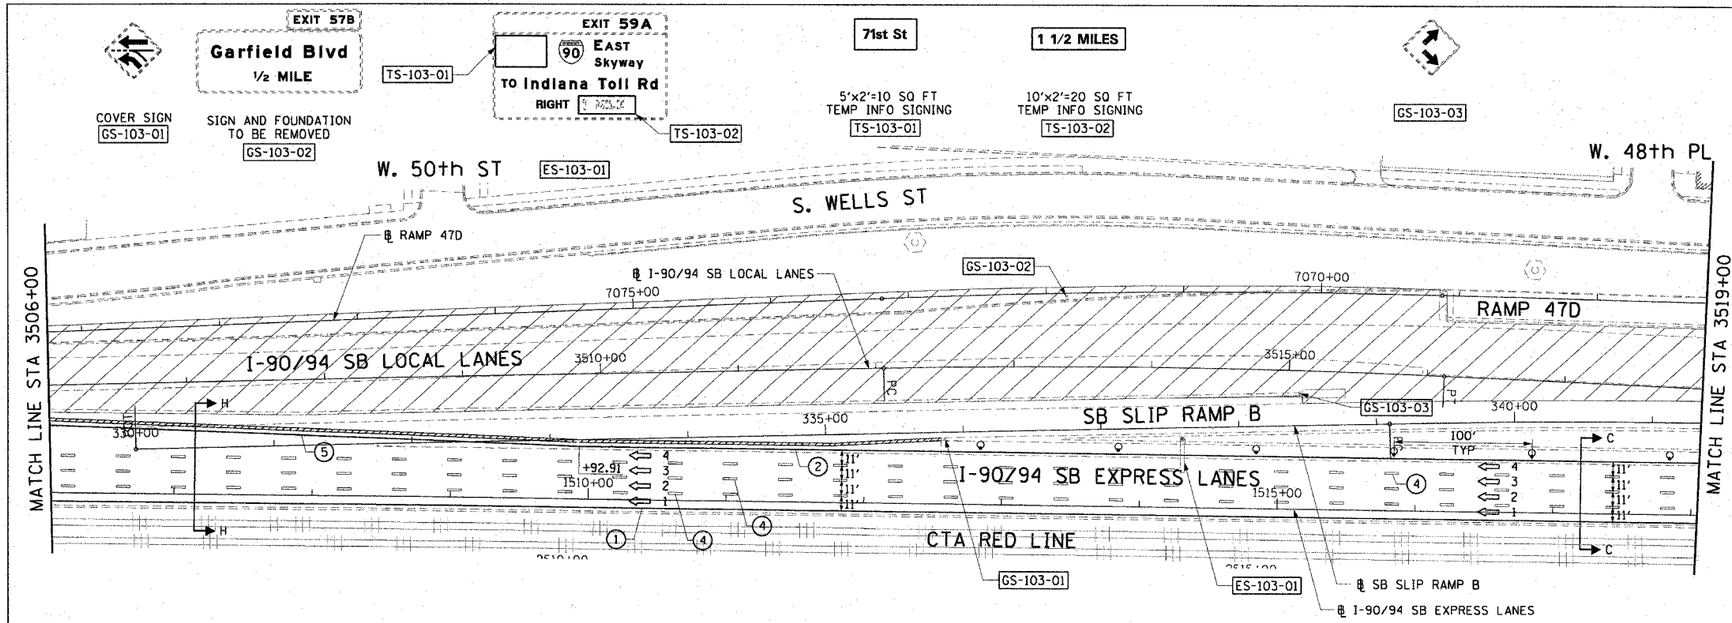

LEGEND:

- 1 LANE NUMBER AND DIRECTION OF TRAFFIC
- WORK AREA
- TEMPORARY PAVEMENT
- IMPACT ATTENUATORS, TEMPORARY (NON-REDIRECTIVE), TEST LEVEL 3
- DRUM OR BARRICADE TYPE II WITH STEADY BURNING LIGHT
- BARRICADE TYPE III
- TEMPORARY CONCRETE BARRIER
- (1) LINE 4" (YELLOW EDGE)
- (2) LINE 4" (WHITE EDGE)
- (3) LINE 4" (SKIP DASH, 6' SKIP - 2' DASH, WHITE)
- (4) LINE 5" (SKIP DASH, 30' SKIP - 10' DASH, WHITE)
- (5) LINE 8" (WHITE GORE LINE)
- (6) LINE 8" (SKIP DASH, 12' SKIP - 3' DASH, WHITE)
- (7) LINE 12" (DIAGONAL, 30' C-C, WHITE)
- (8) LETTERS AND SYMBOLS
- ES-XXX-XX EXISTING OVERHEAD OR CANTILEVER SIGNS
- GS-XXX-XX EXISTING POST MOUNTED SIGNS
- TS-XXX-XX TEMPORARY SIGNS

+XX.XX STATION PROVIDED FROM THE ± SB I-90/94 EXPRESS LANES
(+XX.XX) STATION PROVIDED FROM THE ± SB I-90/94 LOCAL LANES

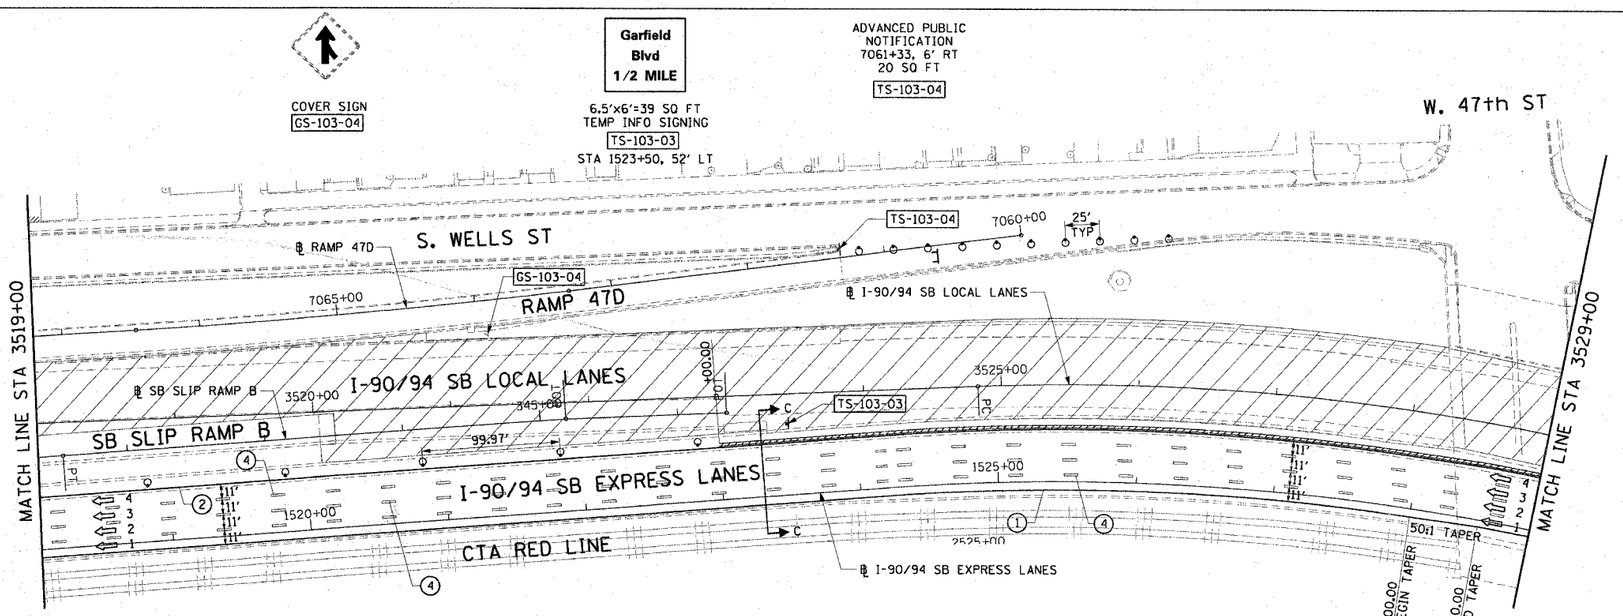

NOTES:

1. SEE SHEET MOTTS-01 FOR TYPICAL SECTIONS.
2. SEE TEMPORARY SIGN PANEL SHEETS FOR DETAILS.
3. SIGNING AND BARRICADING FOR THE 47TH STREET ENTRANCE RAMP CLOSURE SHALL BE ACCORDING TO DISTRICT 1 DETAIL TC-8 AND PAID FOR AS TRAFFIC CONTROL AND PROTECTION (EXPRESSWAYS).

0 50' 100'

MOT-103

REVISIONS	
NAME	DATE

ILLINOIS DEPARTMENT OF TRANSPORTATION
F.A.I. 90/94 (DAN RYAN EXPRESSWAY)
GARFIELD BLVD TO 31ST STREET (SB LOCAL LANES)

SUGGESTED STAGES OF CONSTRUCTION AND TRAFFIC CONTROL
STAGE 1

SCALE: 1"=50' DRAWN BY: PHP
DATE: June 9, 2006 CHECKED BY: RMG

CTE | AECOM

6/7/2006 1:56:00 PM